Bridge across creek near Archana Vidyalaya

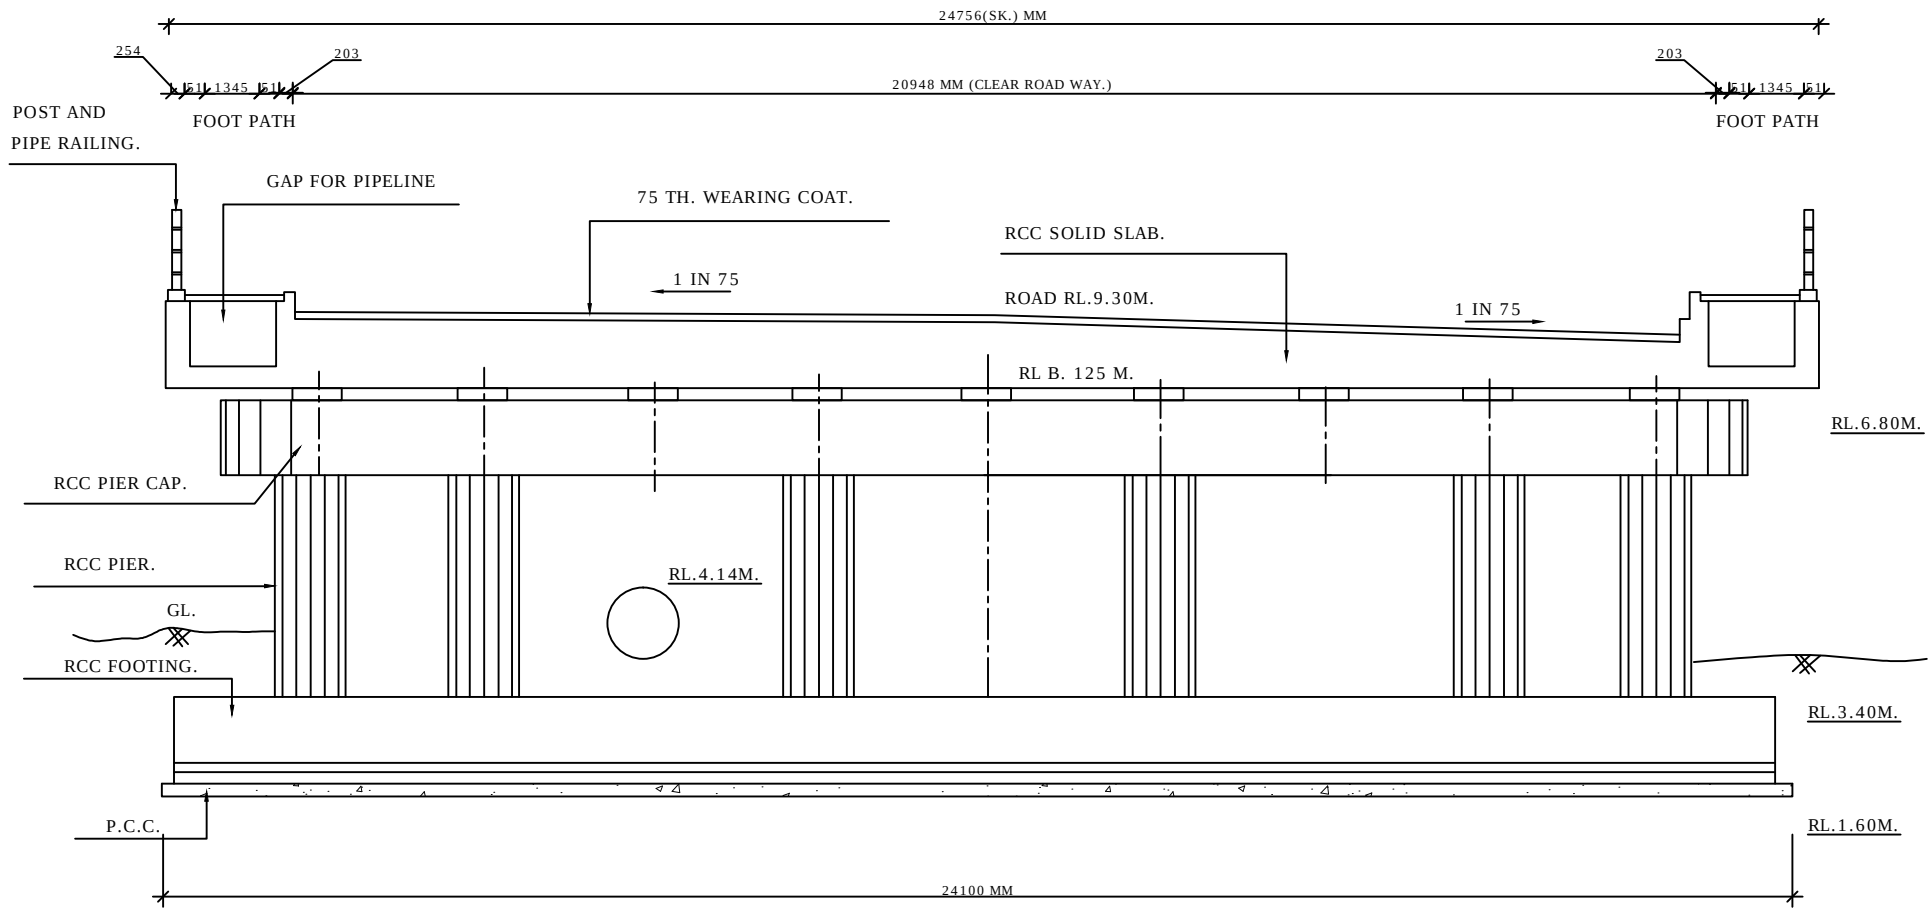

CROSS SECTION

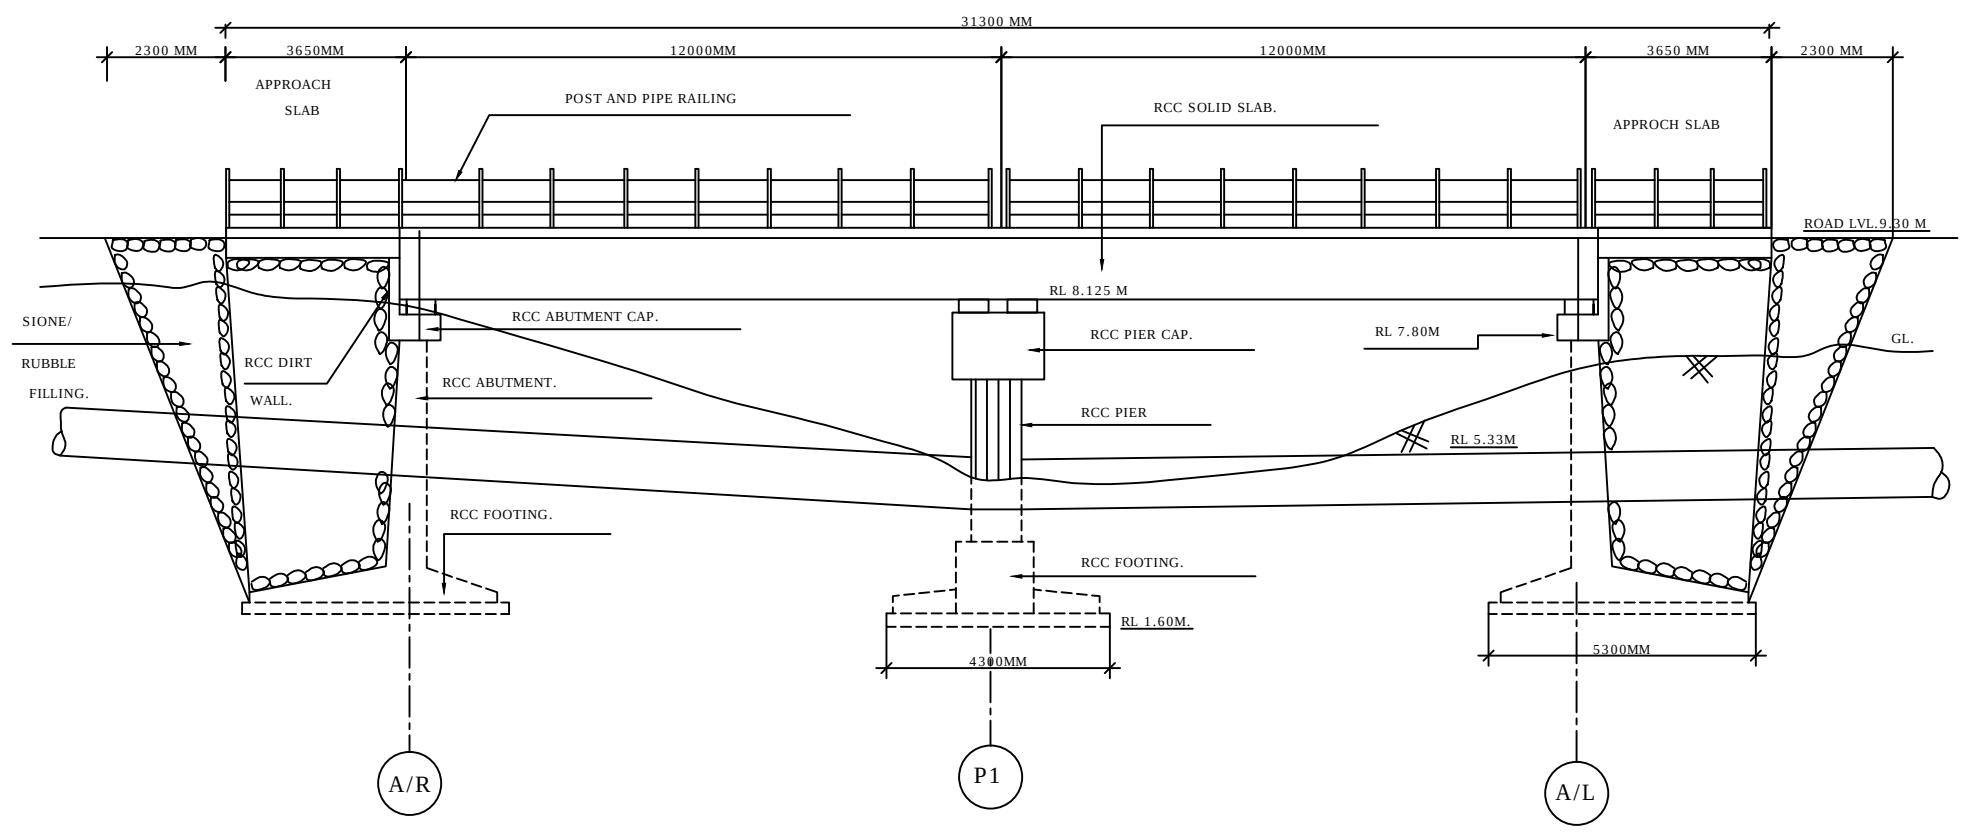

SECTIONAL ELEVATION