Bridge across Kanakara Khadi near Udhana Industrial Estate

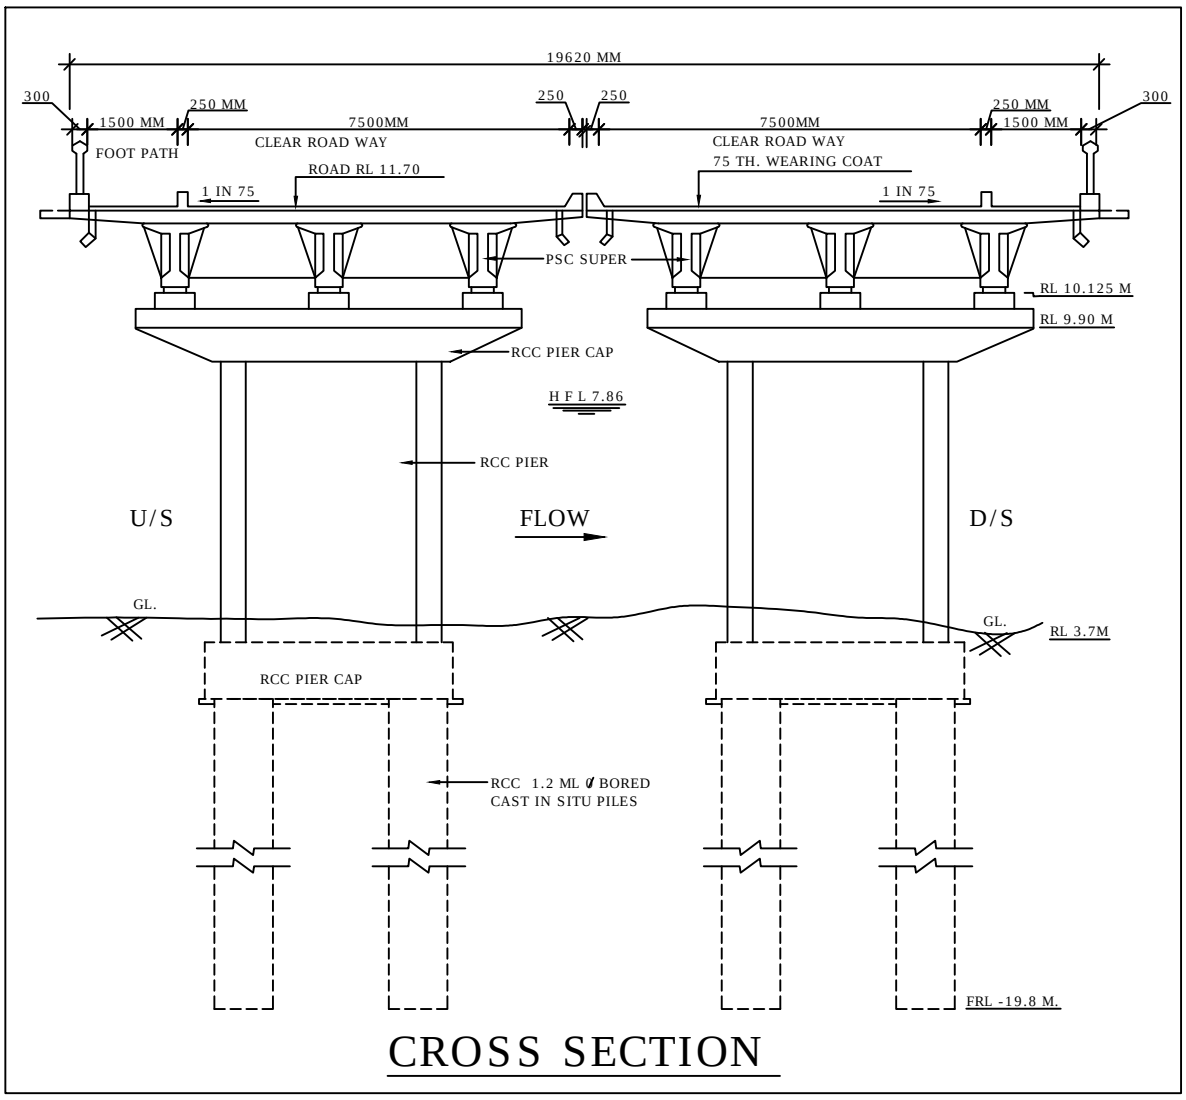

CROSS SECTION

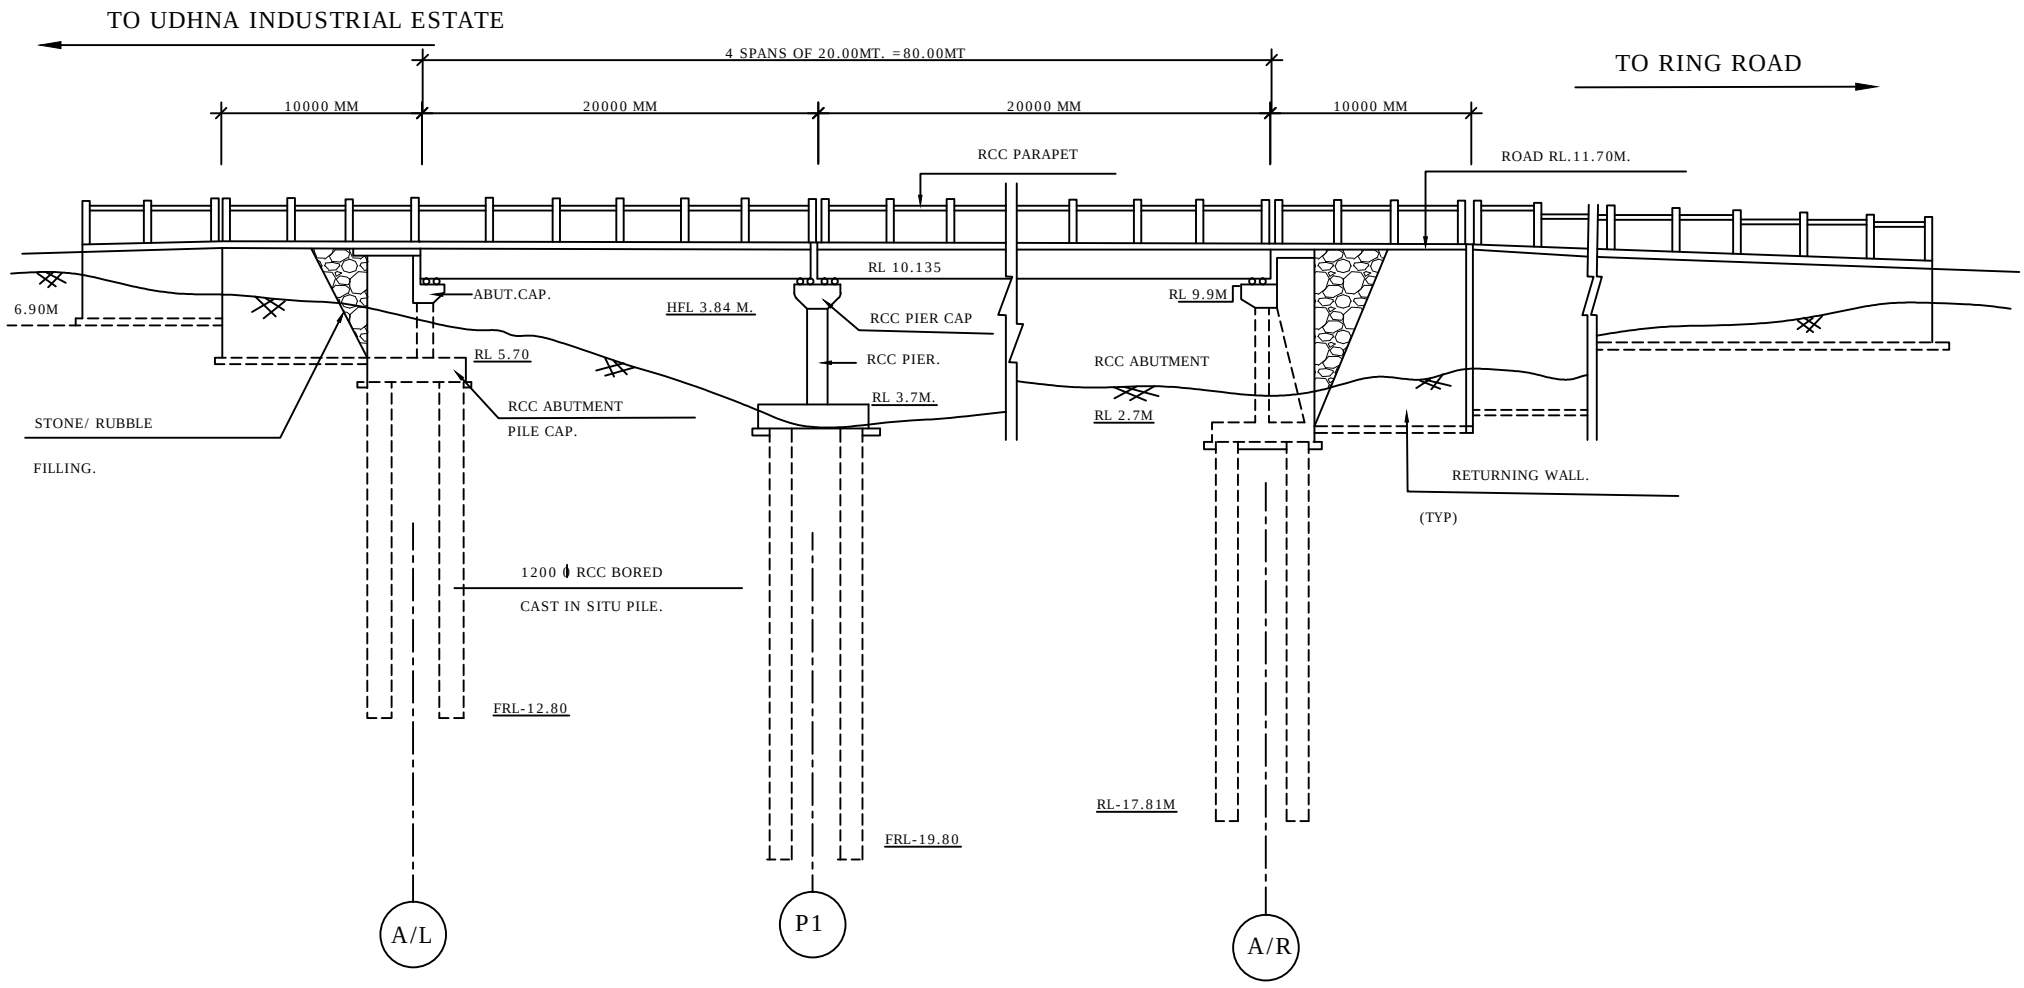

SECTIONAL ELEVATION