Bridge across Koyali Khadi near Railway Culvert No.441 (Anjana)

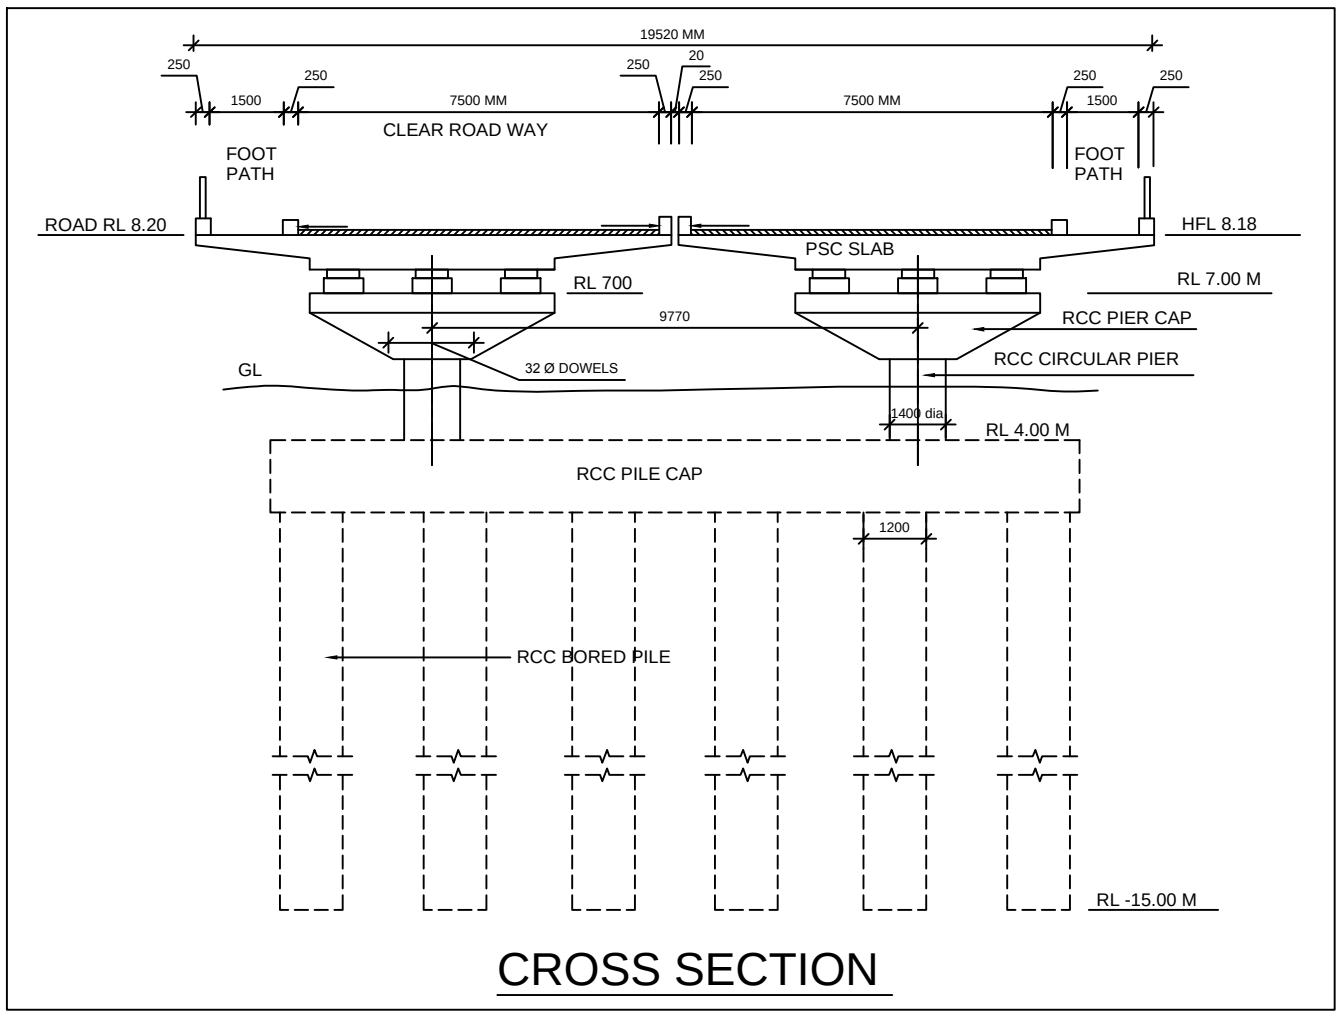

CROSS SECTION

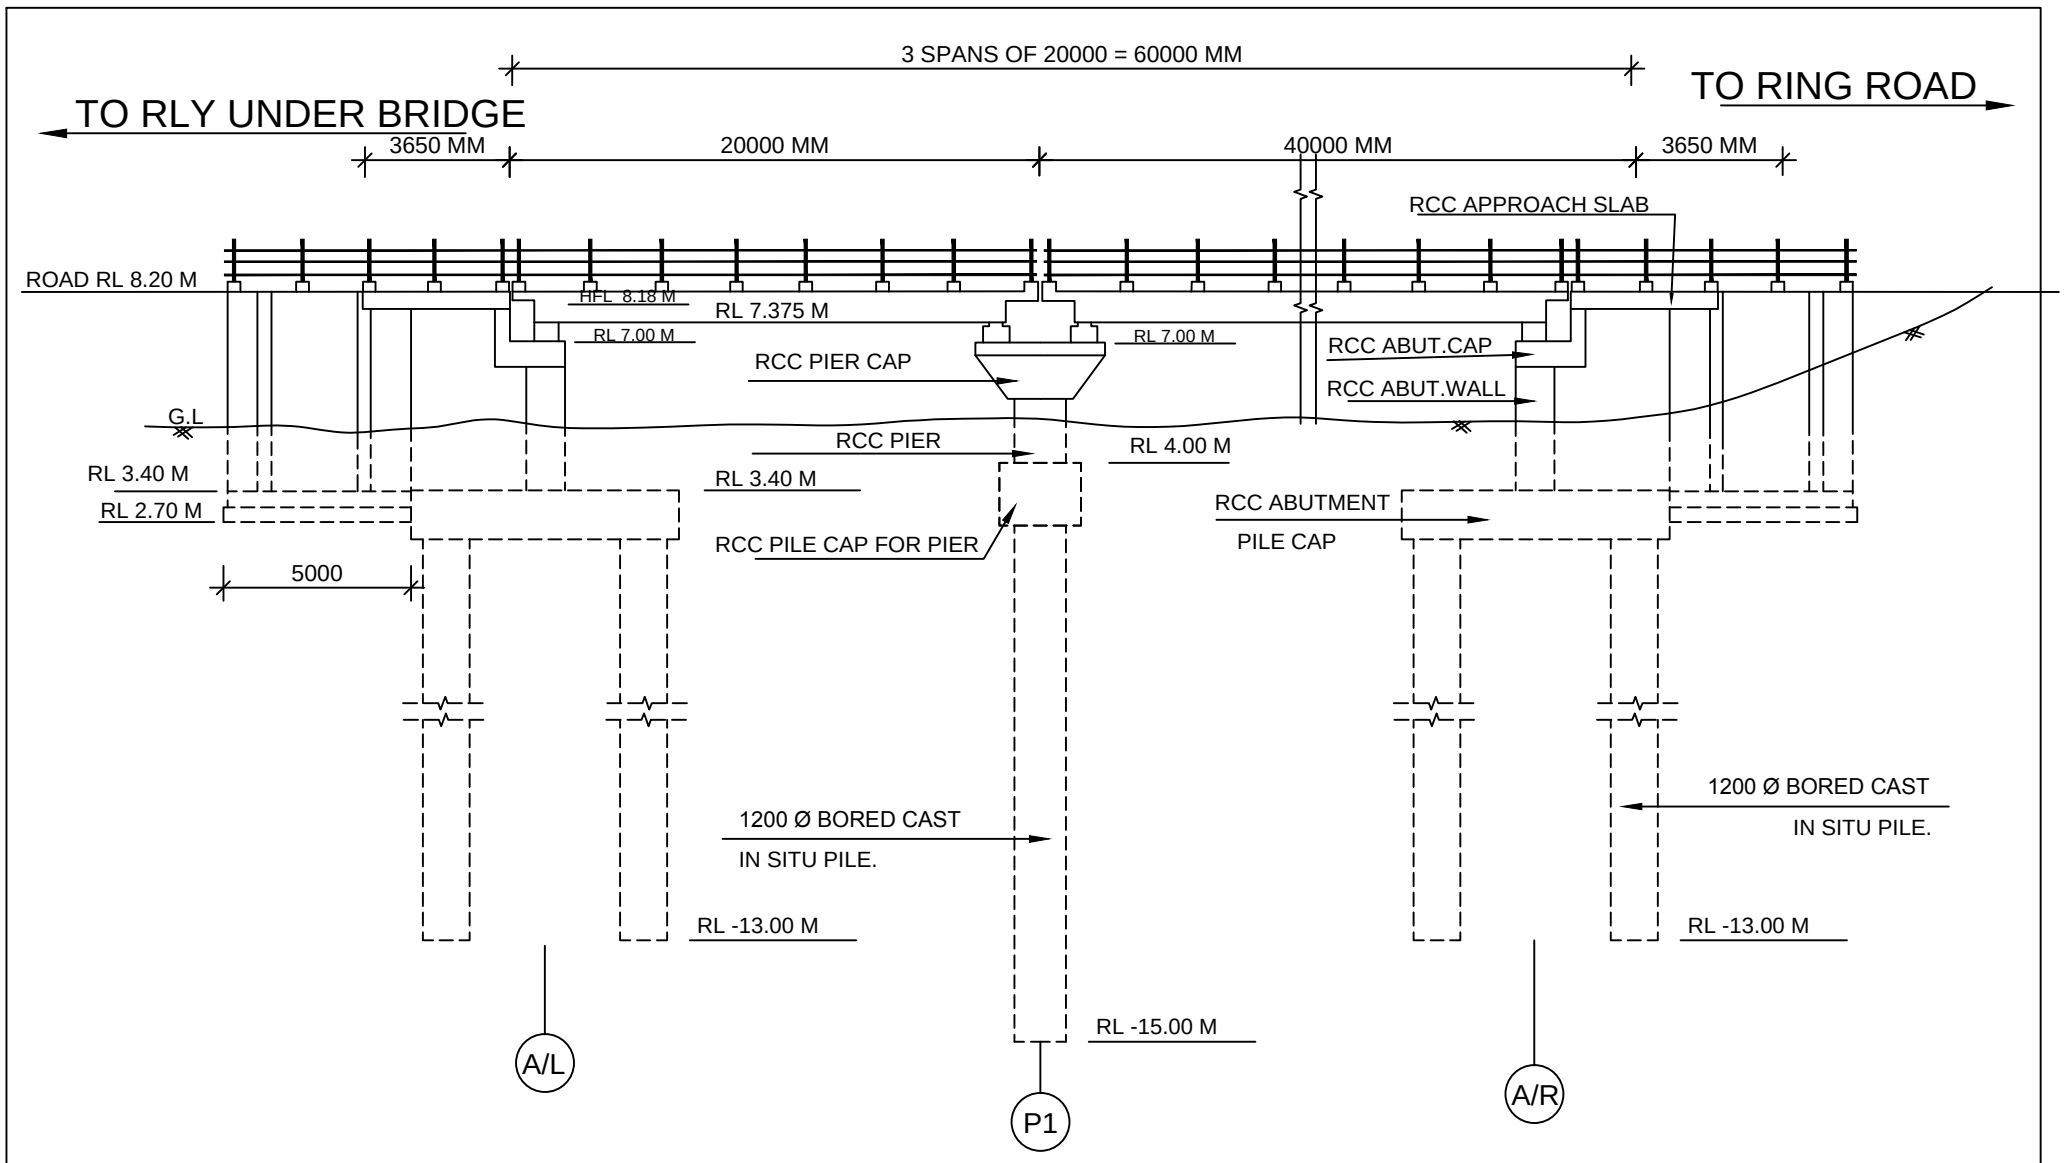

SECTIONAL ELEVATION