Bridge across creek near Palia Ground-1(Bharimata)

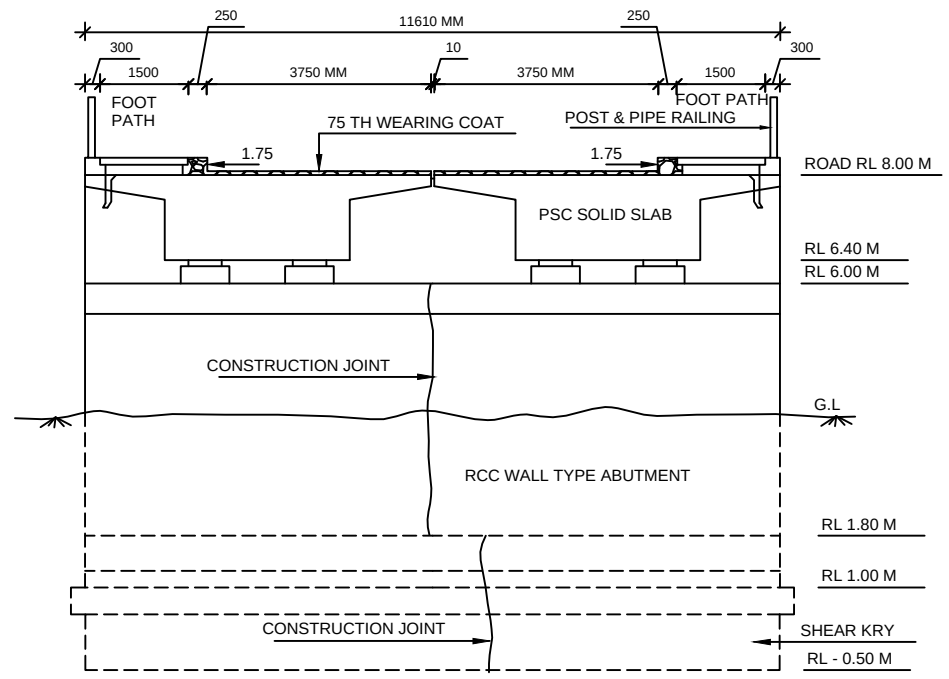

CROSS SECTION

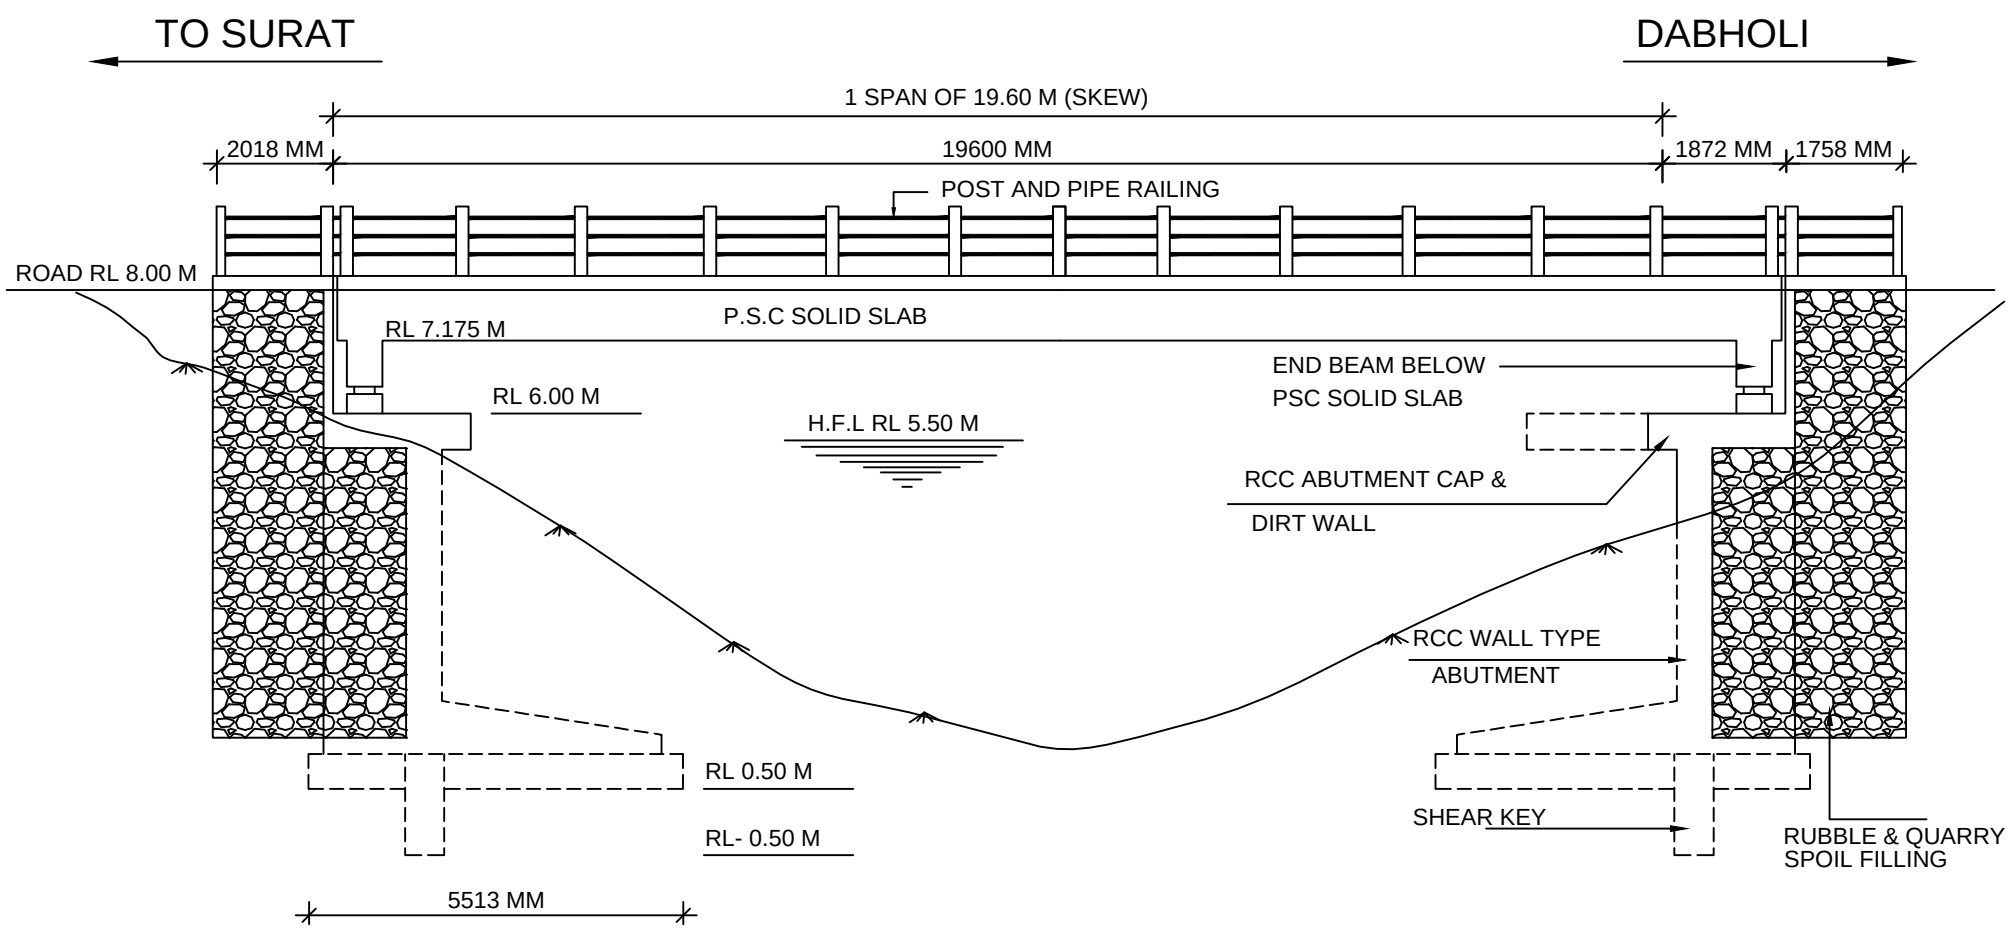

SECTIONAL ELEVATION