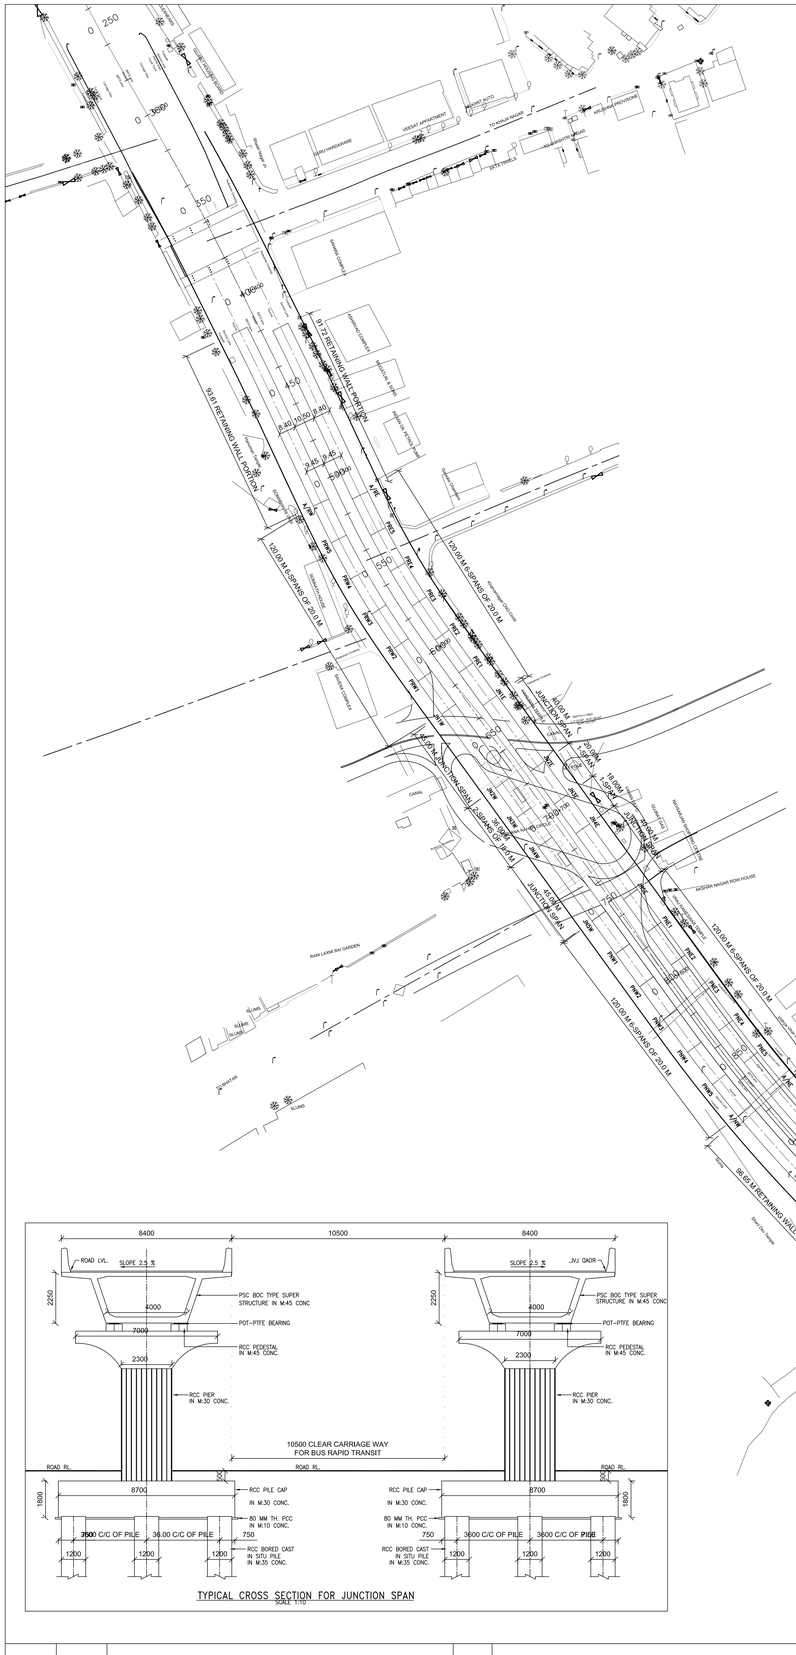

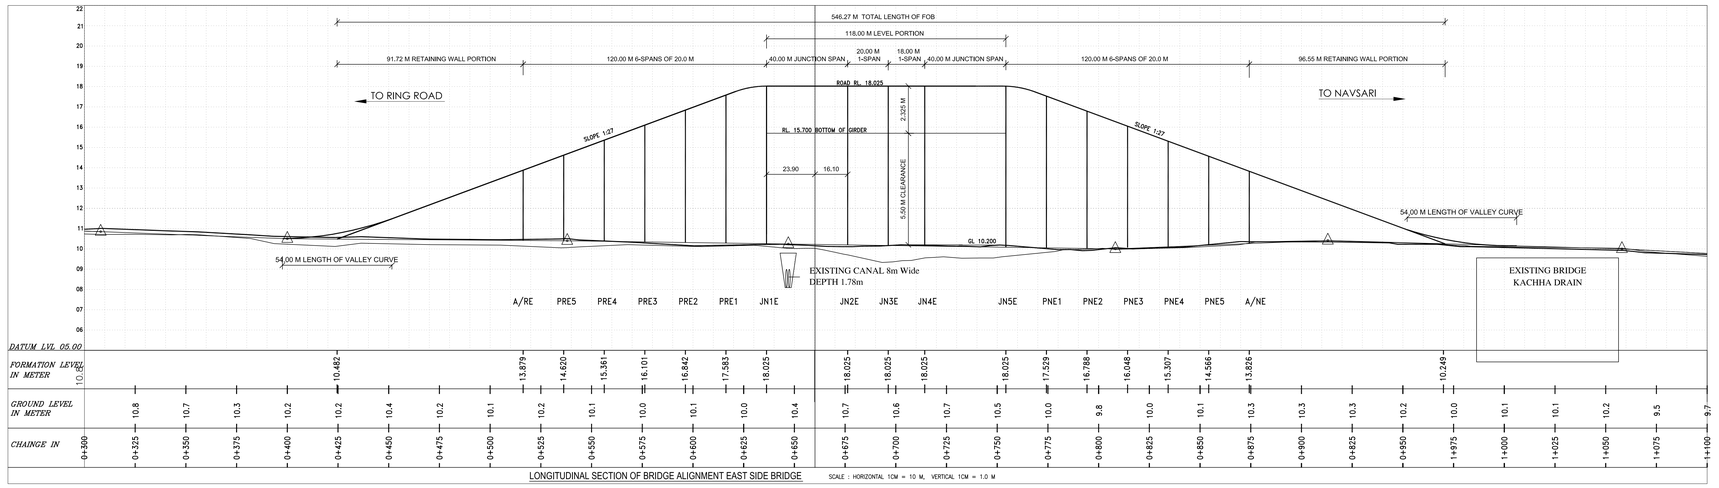

LONGITUDINAL SECTION OF BRIDGE ALIGNMENT EAST SIDE BRIDGE

SCALE : HORIZONTAL 1CM = 10 M, VERTICAL 1CM = 1.0 M

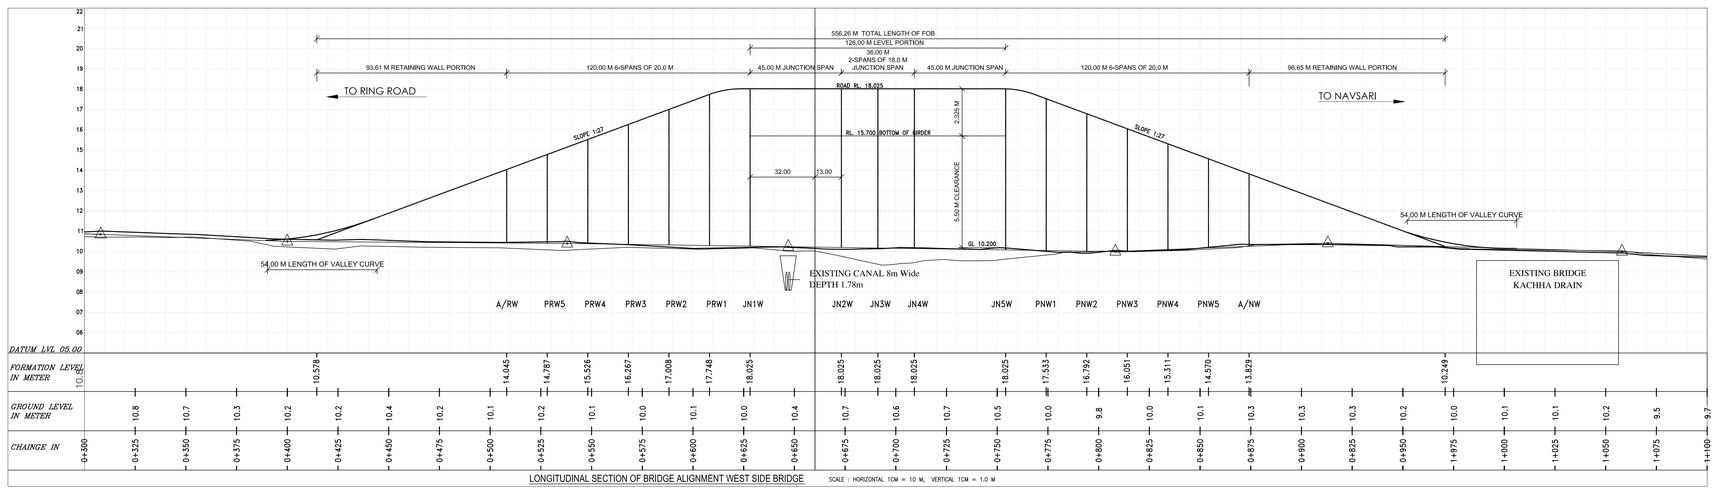

LONGITUDINAL SECTION OF BRIDGE ALIGNMENT WEST SIDE BRIDGE

SCALE : HORIZONTAL 1CM = 10 M, VERTICAL 1CM = 1.0 M

TYPICAL CROSS SECTION FOR JUNCTION SPAN

SCALE 1:10

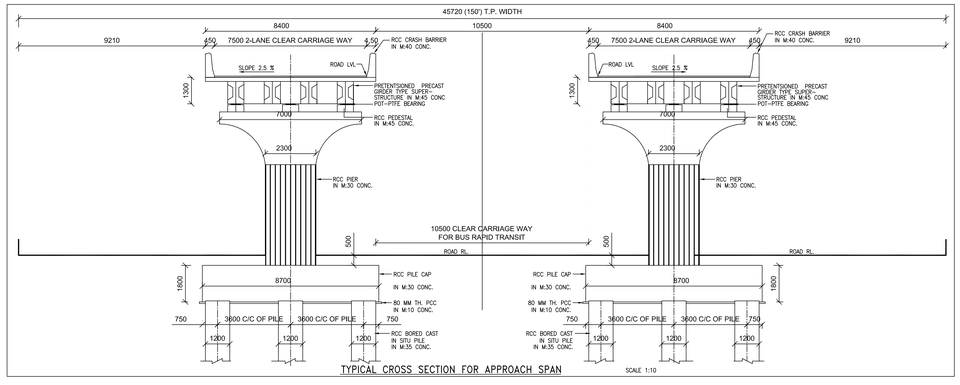

TYPICAL CROSS SECTION FOR APPROACH SPAN

SCALE 1:10

NOTES :

1. ALL DIMENSIONS ARE IN MILLIMETRE AND LEVELS ARE IN METER, UNLESS OTHERWISE SPECIFIED.
2. DO NOT SCALE THIS DRAWING.
3. THE ARRANGEMENT SHOWN IN THIS DRAWING IS PRELIMINARY AND MAY BE REVISED AS PER DETAILED DESIGN.

DATE	REV. NO.	DESCRIPTION	BY

REVISIONS

CLIENT:

SURAT MAHANAGAR SEWA SADAN
SURAT

CONSULTANTS

CENTRE FOR ENVIRONMENTAL PLANNING AND TECHNOLOGY
KASTURBHAI LALBHAI CAMPUS, UNIVERSITY ROAD, NAVRANGPURA, AHMEDABAD - 380009
PHONE : +91-79-26302470 FAX : +91-79-26302075 email: adm@cept.ac.in

PROJECT:

SURAT BUS RAPID TRANSIT SYSTEM

NOTE:

01. ALL DIMENSIONS ARE TO BE READ AND NOT TO BE MEASURED.
02. ALL DIMENSIONS ARE IN MM.
03. REFER DETAIL DRAWINGS WHEREVER RELEVANT.
04. IN CASE THERE IS ANY DISCREPANCY BETWEEN ARCHITECTURAL DRAWINGS AND OTHER CONSULTANT DRAWINGS, ARCHITECTURAL DRAWINGS TO BE FOLLOWED.

DRAWING TITLE:
GENERAL ARRANGMENT IN PLAN,
AND CROSS SECTION OF FLY OVER BRIDGE
ON SURAT–NAVSARI ROAD

SCALE:
1 : 1

DRAWING. NO.	REV.
FOB/KHARWANAGAR–01	00

DATE	AUGUST 2009	DRAWN :	H.N.VANKANI

DESIGNED	CHECKED	APPROVED
A.N.P.	A.N.P.	H.M.S.