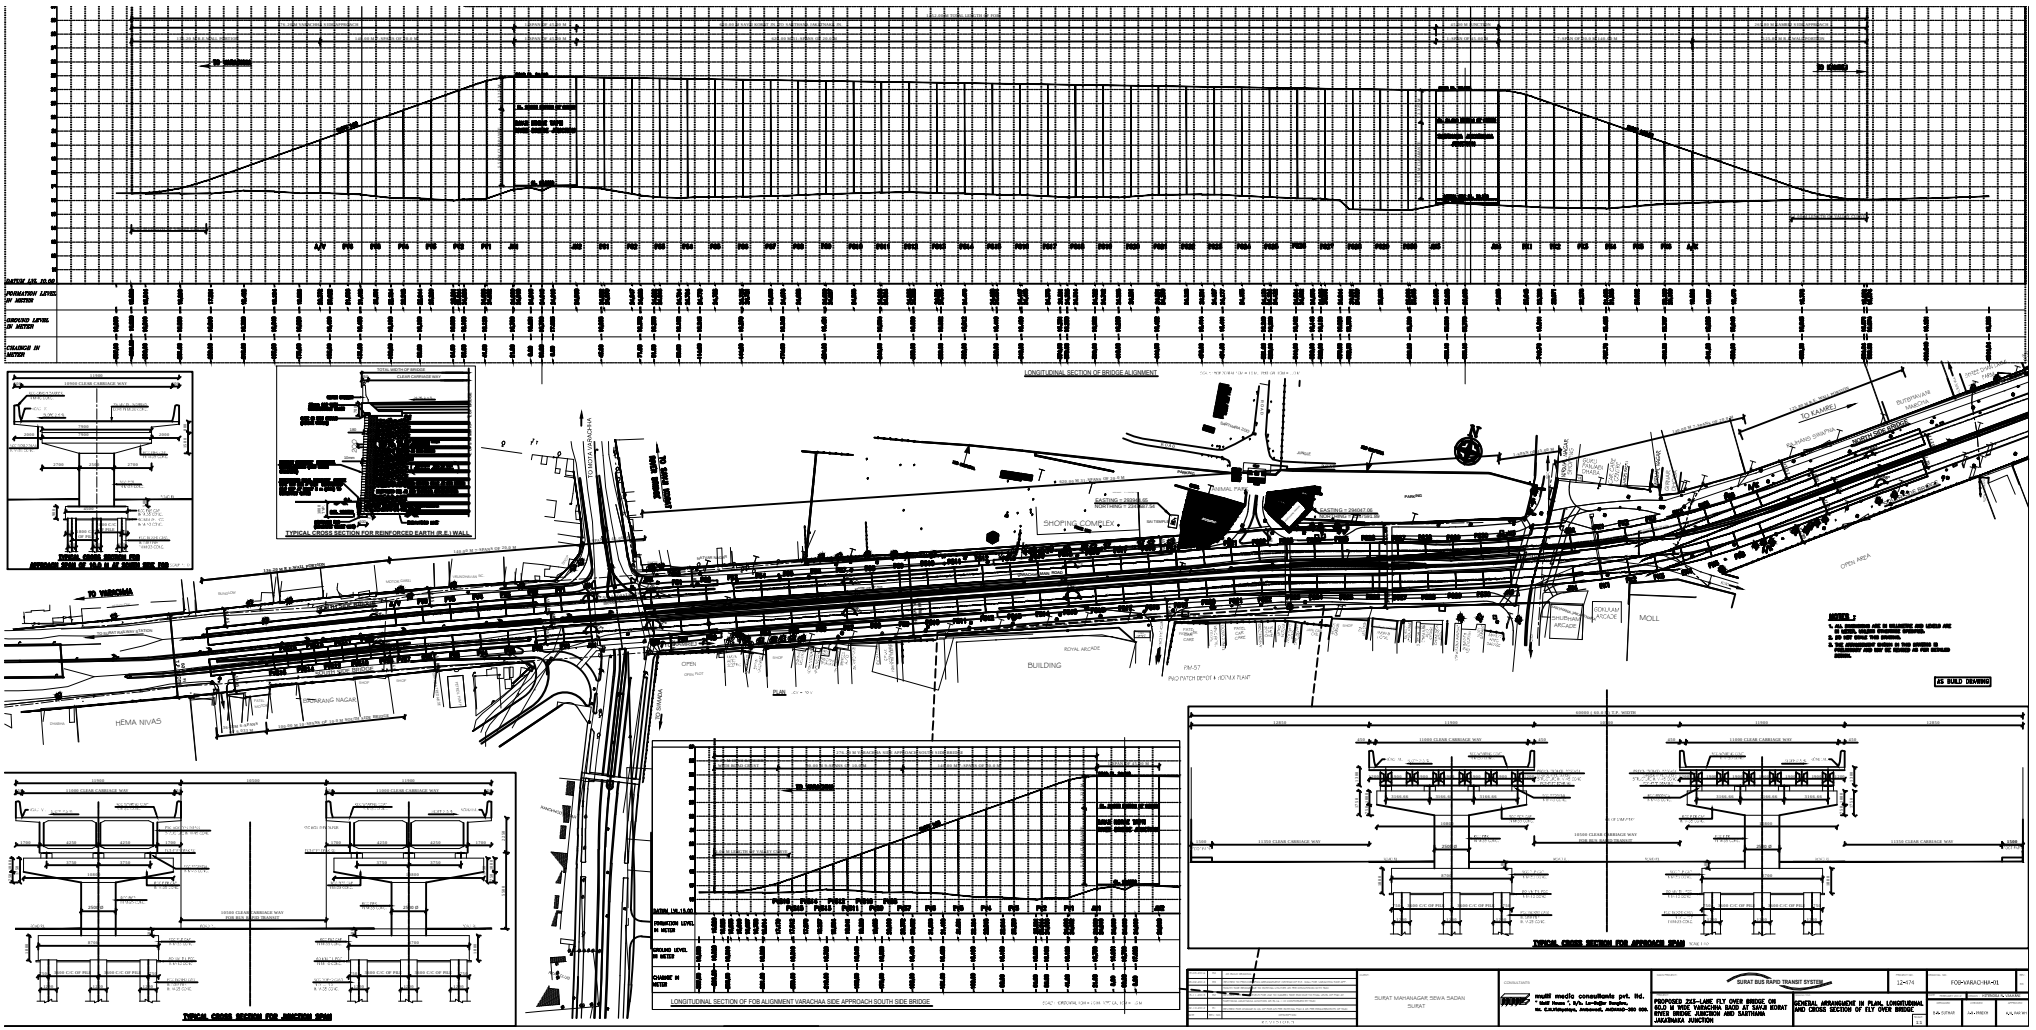
LONGITUDINAL SECTION OF BRIDGE ALIGNMENT
TYPICAL CROSS SECTION FOR REINFORCED EARTH (R.E.) WALL
TYPICAL CROSS SECTION FOR JUNCTION SPAN
LONGITUDINAL SECTION OF FOB ALIGNMENT VARACHHA SIDE APPROACH SOUTH SIDE BRIDGE
TYPICAL CROSS SECTION FOR APPROACH SPAN
AS BUILD DRAWING
TO VARACHHA
TO KAMREJ
HEMA NIVAS
SHOPING COMPLEX
BUILDING
MOLL
OPEN AREA
NOTES :-
SURAT BUS RAPID TRANSIT SYSTEM
PROPOSED 2X2+LANE FLY OVER BRIDGE ON SOLID 'H' TYPE VARACHHA SIDE AT SAYAN KOSAD STATE HIGHWAY AND SARTHANA JAKATNAKA JUNCTION
GENERAL ARRANGEMENT IN PLAN, LONGITUDINAL AND CROSS SECTION OF FLY OVER BRIDGE
SURAT MAHANAGAR SEWA SADAN
SURAT
multi media consultants pvt. ltd.
12-474
FOB-VARAC-INI-01