Fly Over Bridge at Kapodra Fire Station junction on Varachha main road

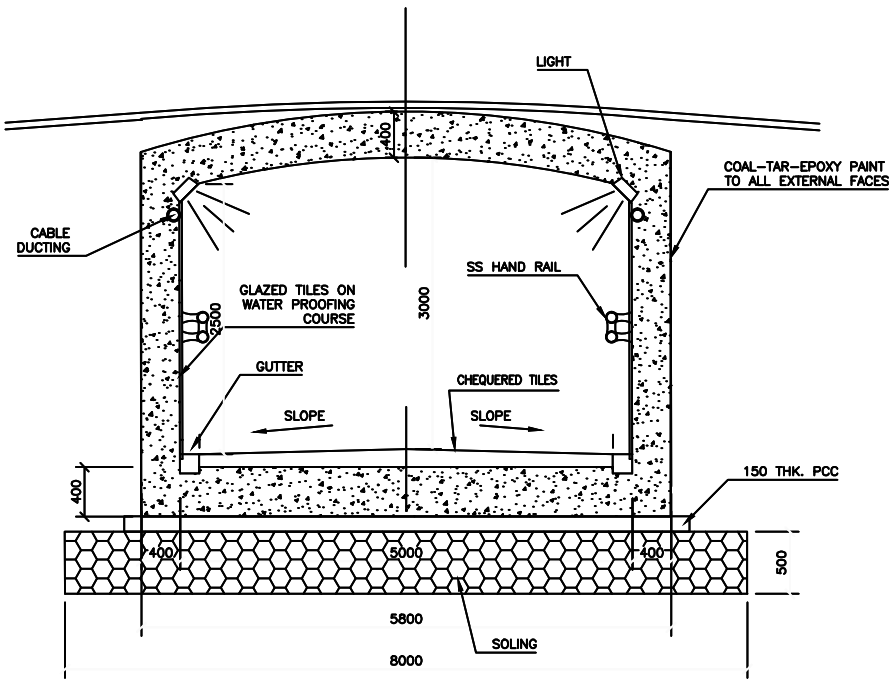

CROSS SECTION OF SUBWAY

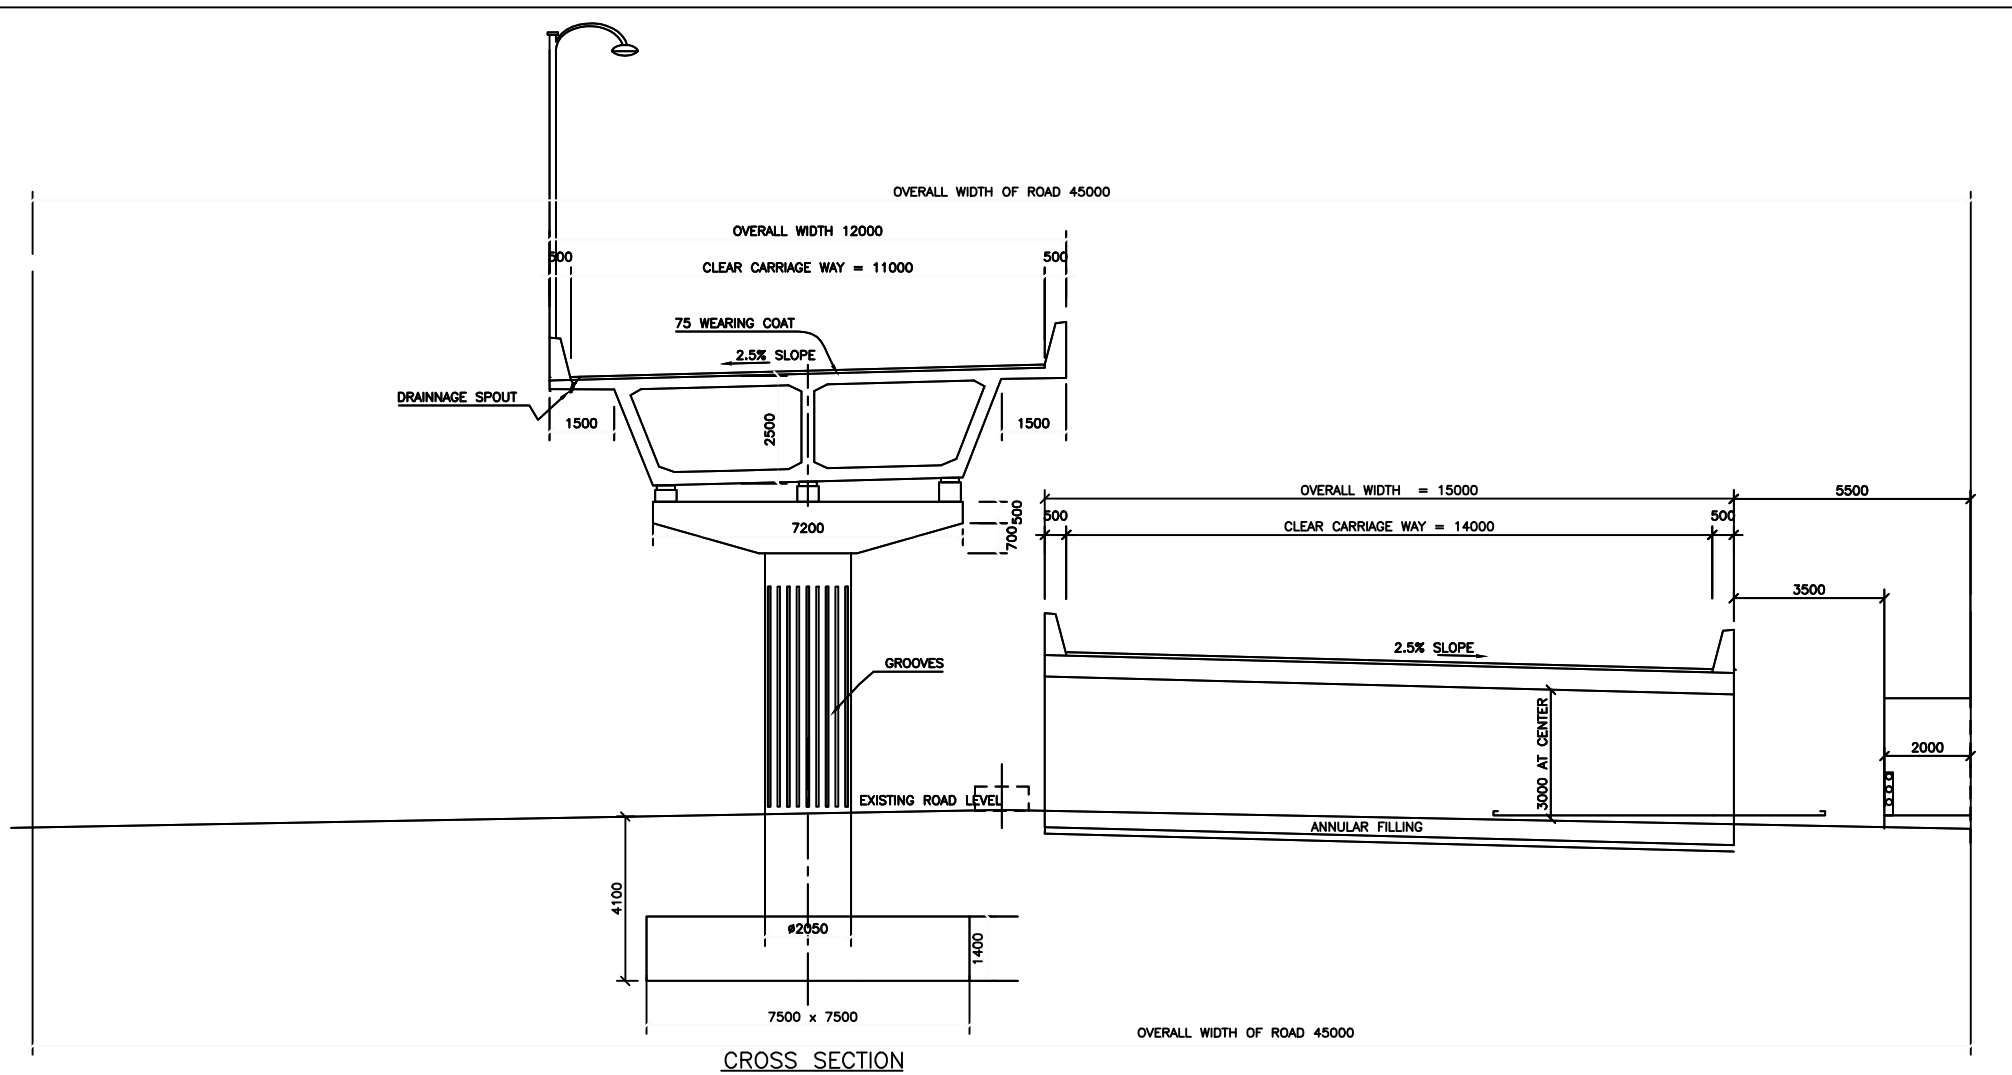

CROSS SECTION

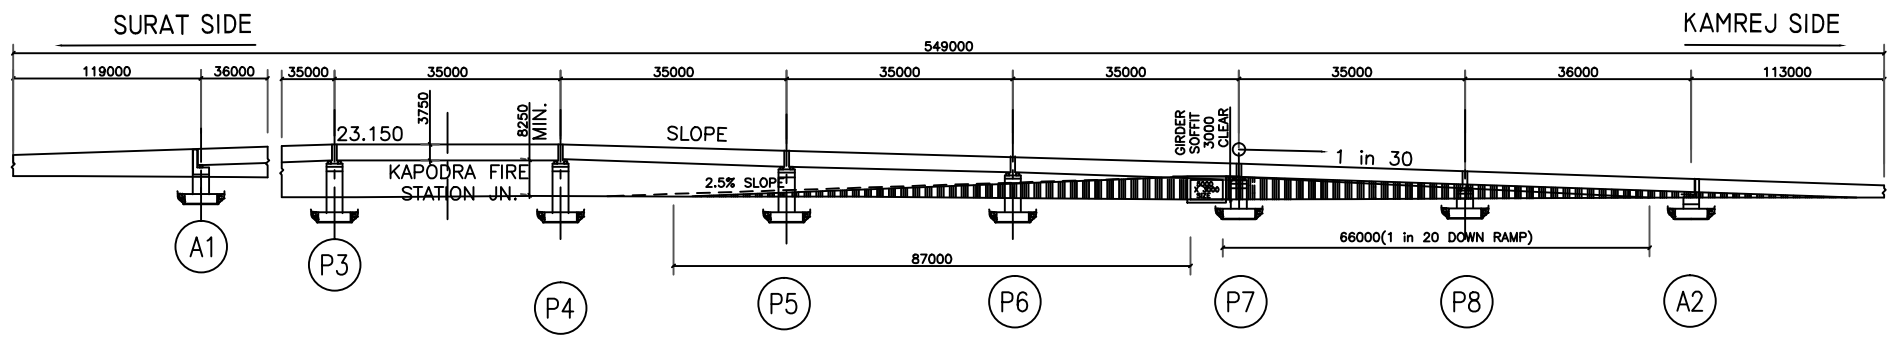

SECTIONAL ELEVATION