જળ એ જ જીવન
સુરત મહાનગરપાલિકા

હાઈડ્રોલિક વિભાગ

હાઈડ્રોલિક ઈજનેર
અલથાણ સ્વીમીંગપુલ એન્ડ યુથ એમ્પાવરમેન્ટ
સેન્ટર, પહેલા માળે, સી.બી.પટેલ સ્પોર્ટસ
કોમ્પ્લેક્ષની સામે, નેસ્ટ હાઉસની બાજુમાં, અલથાણ,
સુરત–૩૯૫ ૦૧૭.

e-mail: exen.hydraulic@suratmunicipal.org

–: <u>સંમતિ પત્ર</u> :–

પ્રતિ,
.....
.....
.....
.....

એચઈડી/આ./નં. ૨૮૫૮
તા. ૦૪/૧૧/૨૦૨૫

વિષય :– પૂર્વ (વરાછા) ઝોન–એ માં આવેલ પુણા, મગોબ, ફુલપાડા, અશ્વિનીકુમાર, કાપોદ્રા, કરંજ તેમજ જુદા જુદા વિસ્તારમાં નવા વાલ્વ ચેમ્બર બનાવવા તેમજ જુના ચેમ્બરને રીપેરીંગ અને મરામતની કામગીરી બાબત.

સંદર્ભ :– (૧) સ્થાયી સમિતિ ઠરાવ નં. ૨૧૬૦/૨૦૨૫, તા.૨૦/૧૧/૨૦૨૫ થી મંજુર થયેલ યુનીટ રેઈટનાં ભાવો અને શરતો ને આધિન.
(૨) મે.ડે.મ્યુ.કમિશનરશ્રીની તા.૧૬/૧૦/૨૦૨૬ ની મંજુરી.

મહાશય,

જય ભારત સાથે જણાવવાનું કે, સુરત મહાનગરપાલિકાના પૂર્વ (વરાછા) ઝોન–એ માં આવેલ પુણા, મગોબ, ફુલપાડા, અશ્વિનીકુમાર, કાપોદ્રા, કરંજ તેમજ જુદા જુદા વિસ્તારમાં નવા વાલ્વ ચેમ્બર બનાવવા તેમજ જુના ચેમ્બરને રીપેરીંગ અને મરામતની કામગીરી કરવાના કામે સ્થાયી સમિતિ ઠરાવ નં. ૨૧૬૦/૨૦૨૫, તા.૨૦/૧૧/૨૦૨૫ થી મંજુર થયેલ યુનિટ રેટના ભાવો અને શરતોને આધિન રૂા.૨૪,૯૭,૩૩૫.૫૬ પૈ. (જી.એસ.ટી અલગથી) ની મર્યાદામાં વિષયોકત કામગીરી કરવા તમો સંમત હોવ, તો આપની લેખિત સંમતિ **તા. ૨૧/૧૧/૨૦૨૬ સુધીમાં** હાઈડ્રોલિક વિભાગ ખાતે મોકલી આપવાની રહેશે. ઉપરોકત જણાવેલ તારીખ પછી કોઈ સંમતી પત્રક સ્વીકારવામાં આવશે નહી.

–: <u>શ ર તો</u> :–

૧. અર્નેસ્ટમની ડીપોઝીટ(ઈએમડી)ની રકમ કમિશનરશ્રી, સુરત મહાનગરપાલિકાના નામનો સુરતની રાષ્ટ્રીયકૃત શીડયુલ બેંકના ડીમાન્ડ ડ્રાફટ / પે. ઓર્ડરથી સંમતિપત્રક સાથે રૂા. ૨૫,૦૦૦/– ની આપવાની રહેશે.

૨. ઈજારદારે ‘ ઈ–૧ વર્ગ કે તેથી વધુનું’ રજીસ્ટ્રેશન સર્ટીફિકેટની પ્રમાણીત નકલ સંમતિપત્રક સાથે આપવાની રહેશે.

૩. ઈજારદારે અંદાજીત રકમના ૨૦% એટલે કે રૂા. ૫,૦૦,૦૦૦/– કે તેથી વધુ રકમની વર્તમાન(ચાલુ) વર્ષની રાષ્ટ્રીયકૃત બેંકની સોલવંશી સર્ટીફિકેટ સંમતિપત્રક સાથે આપવાની રહેશે.

૪. ઈજારદારે પૂર્ણ કરેલ સમાન પ્રકારના કામના/અનુભવના સર્ટીફિકેટ (Form 3A)ની પ્રમાણીત નકલ સંમતિપત્રક સાથે આપવાની રહેશે.

૫. ઈજારદારે છેલ્લા ૦૩(ત્રણ) વર્ષના આઈ. ટી. રીટર્ન અને નાણાંકીય ટર્ન ઓવર C.A.ના સર્ટીફીકેટ સહિત સંમતિપત્રક સાથે આપવાના રહેશે.

૬. ઈજારદારે GST રજીસ્ટ્રેશન સર્ટીફિકેટની પ્રમાણીત નકલ સંમતિપત્રક સાથે આપવાની રહેશે.

૭. ઈજારદારે પાન કાર્ડ સંમતિપત્રક સાથે રજુ કરવાનું રહેશે.

૮. ઈજારદાર મંજુર યુનિટ રેઈટના શીડયુલ–બી માં જણાવેલ ભાવ, લાગુ ઠરાવ અને ટેન્ડરની શરતોને બંધનકર્તા રહેશે.

૯. કોઈપણ અથવા બધા જ સંમતિપત્રકો રદ કરવાનો અધિકાર સુરત મહાનગરપાલિકાને અબાધિત રહેશે તે અંગે કોઈપણ કારણો આપવામાં આવશે નહીં.

૧૦. તમામ પ્રકારના વેરા ઈજારદારે ભોગવવાના રહેશે.

૧૧. આવેલા સંમતિપત્રકો પૈકી સંમતિપત્રક મંજુર કરવાની સત્તા સુરત મહાનગરપાલિકાના સક્ષમ સત્તાધીશશ્રીની રહેશે.

૧૨. તમામ સરકારી / અર્ધ સરકારી લાગુ પડતા કાયદાનું ઈજારદારે પાલન કરવાનું રહેશે.

૧૩. સદર કામગીરી બાબતે અત્રેના વિભાગના સંબંધિત આસી./જુની. ઈજનેર/ ડેપ્યુટી ઈજનેરશ્રીનો સંપર્ક કરવો.

૧૪. સદર કામગીરી ઉકત મંજુર થયેલ ટેન્ડરના Detiled Technical Specification મુજબ કરવાની રહેશે.

૧૫. સંમતિપત્રક સાથે માંગ્યા મુજબની વિગતો રજુ નહીં કર્યેથી સંમતિપત્રક રદ ગણવામાં આવશે.

--SD--
હાઈડ્રોલિક ઈજનેર
સુરત મહાનગરપાલિકા

बहुजनहिताय बहुजनसुखाय

SURAT MUNICIPAL CORPORATION
HYDRAULIC DEPARTMENT

NAME OF WORK :- Repairing & Construction of new Valve Chambers at Puna, Magob, Ashwanikumar,Kapodra, Karanj and at Various Other Locations Of East Zone-A in Surat Municipal Corporation Area, Surat.

SCHEDULE-B

ITEM NO	DESCRIPTION	QTY	RATE Rs. Ps.	UNIT	AMOUNT Rs. Ps.
1	Excavation for foundation including sorting out and stacking of useful materials and disposing of the excavated stuff up to 50 meter lead.				
	(a) 0.00 mt. to 1.50 mt. depth	350.00	117.26	C.M.	41041.00
	(b) 1.50 mt. to 3.0 mt. depth.	200.00	129.98	C.M.	25996.00
	(c) 3.00 mt. to 4.5 mt. & all above depth	100.00	142.52	C.M.	14252.00
	S.O.R.-HOUSING R & B (2023-24), Item no.1				
2	Extra rate over item 1 for **excavation of asphalt pavement** of any thickness etc. complete with stacking the material as directed by the Engineer-in-charge (only carpet thickness shall be considered for calculation of quantity)	100.00	288.65	C.M.	28865.00
	S.O.R.GWSSB-22-23, Sec-B, Item no.2				
3	Filling available excavated earth(excluding rock) in trenches plinth,sides of foundations etc.in layers not exceeding 20 cm in depth consolidating each deposited layer by ramming and watering.	120.00	130.39	C.M.	15646.80
	S.O.R.-HOUSING R & B (2023-24), Item no.10				
4	Providing and laying C:C 1:3:6 (1 cement :3 coarse sand and : 6 graded stone aggregate of 40 mm nominal size) and curing, compacting excluding cost of form work for P.C.C.	40.00	3005.76	C.M.	120230.40
	S.O.R.-HOUSING R & B (2023-24), Item no.5				
5	Providing and constructing brick work using common Fly Ash bricks confirming to IS:13757, IS:5454, IS:3495 having crushing strength not less than 35 Kg./Sq.Cm. brick masonary as per the detailed drawing using brick of approval quality in foundation and plinth including racking out joints, watering etc. as directed in C.M.1: 6 (1 cement:6 fine sand) etc.complete	220.00	4237.00	C.M.	932140.00
	S.O.R.-HOUSING R & B (2023-24), Item no.9				

6	Providing 10 mm thick plaster in CM (1:3) in single coat for plastering for all heights for brick masnory surface and RCC surface and finished even and smooth with floating coat of neat cement slurry as directed by Engineer-in-Charge.	350.00	189.79	S.M.	66426.50
	S.O.R.-HOUSING R & B (2023-24), Item no.24 (a)				
7	Providing and laying M-200 nominal mix concrete (i.e in prporation of 1:1-1/2:3) 1 cement : 1-1/2 fine Agg.and 3 Graded stone agg. 20 mm nominal size kapachi including cost of form work but excluding the cost of reinforcement for RCC work in including etc complete.				
	(A) Foundation, Footing, Base of Columns and mass concrete	20.00	4146.15	CM	82923.00
	(B) Slabs	45.00	6813.01	CM	306585.45
	S.O.R.-HOUSING R & B (2023-24), Item no.13-(C)-4				
8	Providing & fixing T.M.T Bar Fe-500 D reinforcement for RCC work including, bending,binding and placing in position etc. complete.	4000.00	76.21	KG	304840.00
	S.O.R.-HOUSING R & B (2023-24), Item no.15				
9	Providing & fixing M.S. manhole frame and cover of 0.6 x 0.45 mt.size and approx.50 kg weight with prime coat of red oxide and two coats of oil paint having plate thickness of 12 mm etc.complete as directed by Engineer in charge.	1000.00	90.48	KG	90480.00
TOTAL ESTIMATE AMOUNT IN Rs.					**2270305.05**
10.00 % above as per Unit rate, Std.Comm. Res. No. 2160/2025, Dt. 20/11/2025					**227030.51**
Total Amount					**2497335.56**

--SD--
Hydraulic Engineer
Surat Municipal Corporation

बहुजनहिताय बहुजनसुखाय

* * * * * *

મ્યુ.કમિશનરશ્રીના તા.૧૦–૧૧–૨૦૨૫ ના પત્ર નં.સી.સ્થા.સ./૮૭૭ થી વિદિત થઈ, સુરત મહાનગરપાલિકા વિસ્તારમાં પાણી પુરવઠાની નળીકાઓ ઉપર જુદી–જુદી જગ્યાએ મુકવામાં આવેલ વાલ્વના નવા ચેમ્બરો બનાવવા તથા ચેમ્બર રીપેરીંગ કરવાના કામે "યુનિટ રેઈટ" તરીકે ૦૨(બે) વર્ષ માટે અથવા નવા યુનિટ રેઈટ મંજુર ન થાય ત્યાં સુધી "યુનિટ રેઈટ" તરીકે મંજુર રાખવાના કામે ટેન્ડર નોટીસ પ્રસિધ્ધ કરી માંગવામાં આવેલ ટેન્ડરોના સંદર્ભમાં નિયત સમયમર્યાદામાં આવેલ કુલ–૩ ટેન્ડરો પૈકી લોએસ્ટ ભાવ ભરનાર ટેન્ડરર કર્તવ્ય કાળુભાઈ સોરઠીયા–સુરતને ટેન્ડરની અંદાજી રકમ રૂા.૨૮,૧૨,૪૪૨–૫૪ થી ૧૦% ઉંચા ભાવે એટલે કે રૂા.૩૦,૯૩,૬૮૬–૭૯ તેમજ પ્રવર્તમાન GST નું ચુકવણું અલગથી કરવાના ખર્ચે, તેઓએ તેમના તા.૪–૧૦–૨૦૨૫ અને તા.૧–૧૧–૨૦૨૫ ના પત્રોથી હાઈડ્રોલિક ઈજનેરશ્રીને ઉદ્દેશીને આપેલ લેખિત સંમતિને આધિન ઉકત કામ સોંપવાનું તથા સદર ભાવોને યુનિટ રેઈટ તરીકે ૦૨(બે) વર્ષ માટે અથવા નવા યુનિટ રેઈટ મંજુર ન થાય ત્યાં સુધી "યુનિટ રેઈટ" તરીકે મંજુર કરવાનું તેમજ ટેન્ડરર સાથે કરારનામુ કરવા મ્યુ.કમિશનરશ્રીને અધિકૃત કરવાનું ઠરાવવામાં આવે છે.

ઠરાવ રજીસ્ટર પાના નં.....૧૧૫/૧૧૬
નોંધણી નં.....૨૯૨૭
ઠરાવ મળ્યાની તારીખ.૨૧:૧૧:૨૫

ઠરાવ નં.૨૧૬૦/૨૦૨૫ સર્વાનુમતે મંજુર.

~~DIN NO. 5323~~
~~DATE 29-11-25~~

સ.ર.મ્યુ.કમિશનરશ્રી પ્રતિ,

Received On
24.NOV 2025
નં. શીસ્થાસ/61 1363
તા. 24/11/2025

Ex. Engg (Mech.)
DE (RHC)

Somje. M.P.
ઈ.ચા.મ્યુ.સેક્રેટરી,
સુરત મહાનગરપાલિકા
તા.૨૪–૧૧–૨૦૨૫.

HE
24/11


Rejas Bhanushali
EX. ENG. (RAC) W/OS

આર.સે.શી./૨૫/ ૨૦૨૦


DMC (D-ward)
-11-25


600mmX450mm CHAMBER DETAIL

SCALE :– N.T.S.

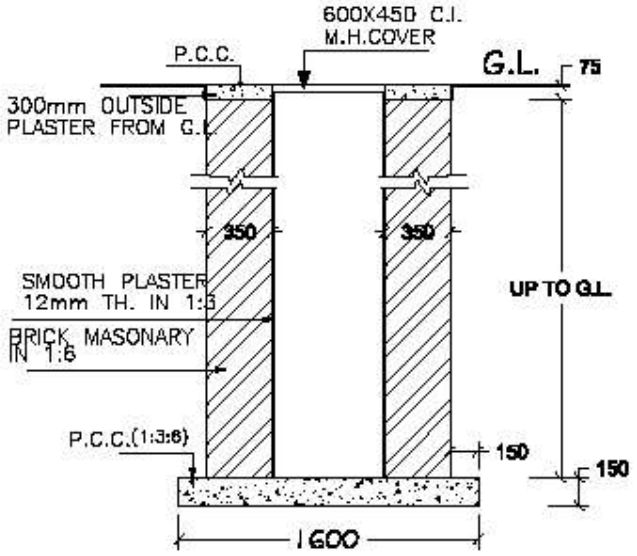

SECTION AA

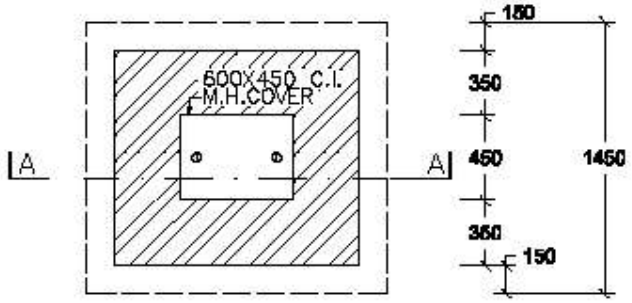

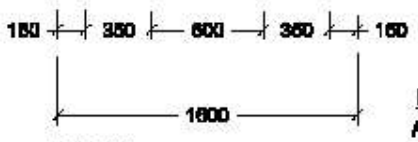

PALN

NOTE :-


ALL DIMENSIONS ARE IN MM

HYDRAULIC ENGINEER
HYDRAULIC DEPARTMENT
SURAT MUNICIPAL CORPORATION


DRAWING :-01

PROTECTION CHAMBER OF WATER RECHARGING BORE
1000mmX1000mm CHAMBER

SCALE=1:25

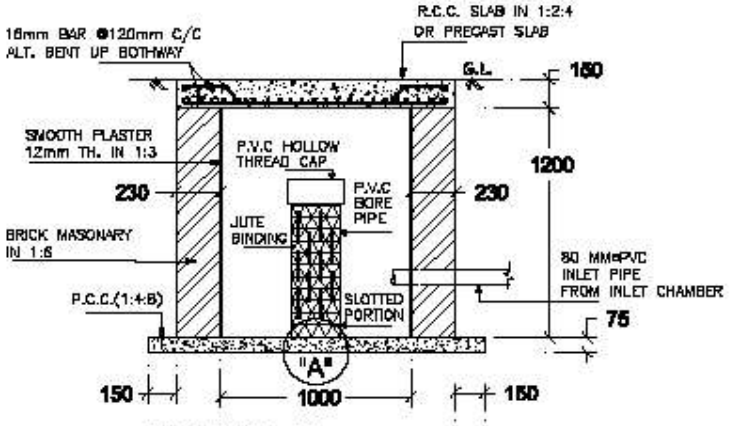

SECTION AA

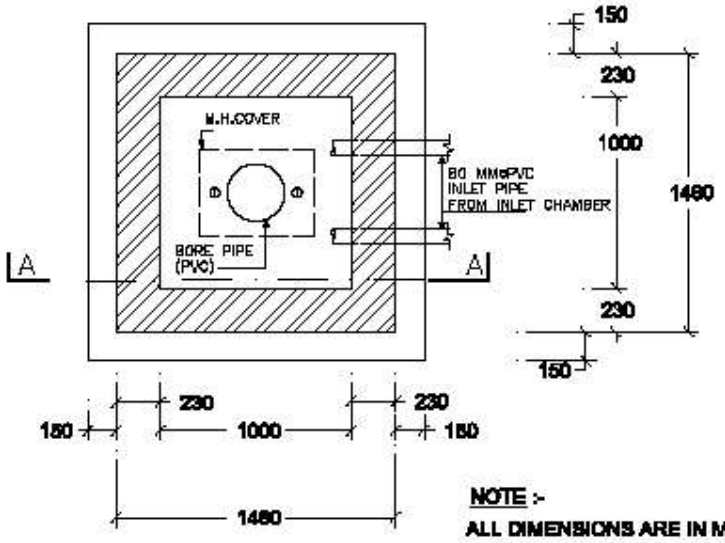

PLAN


NOTE :-

ALL DIMENSIONS ARE IN MM

HYDRAULIC ENGINEER
HYDRAULIC DEPARTMENT
SURAT MUNICIPAL CORPORATION


1200mmX1200mm CHAMBER DETAIL

SCALE 1:30

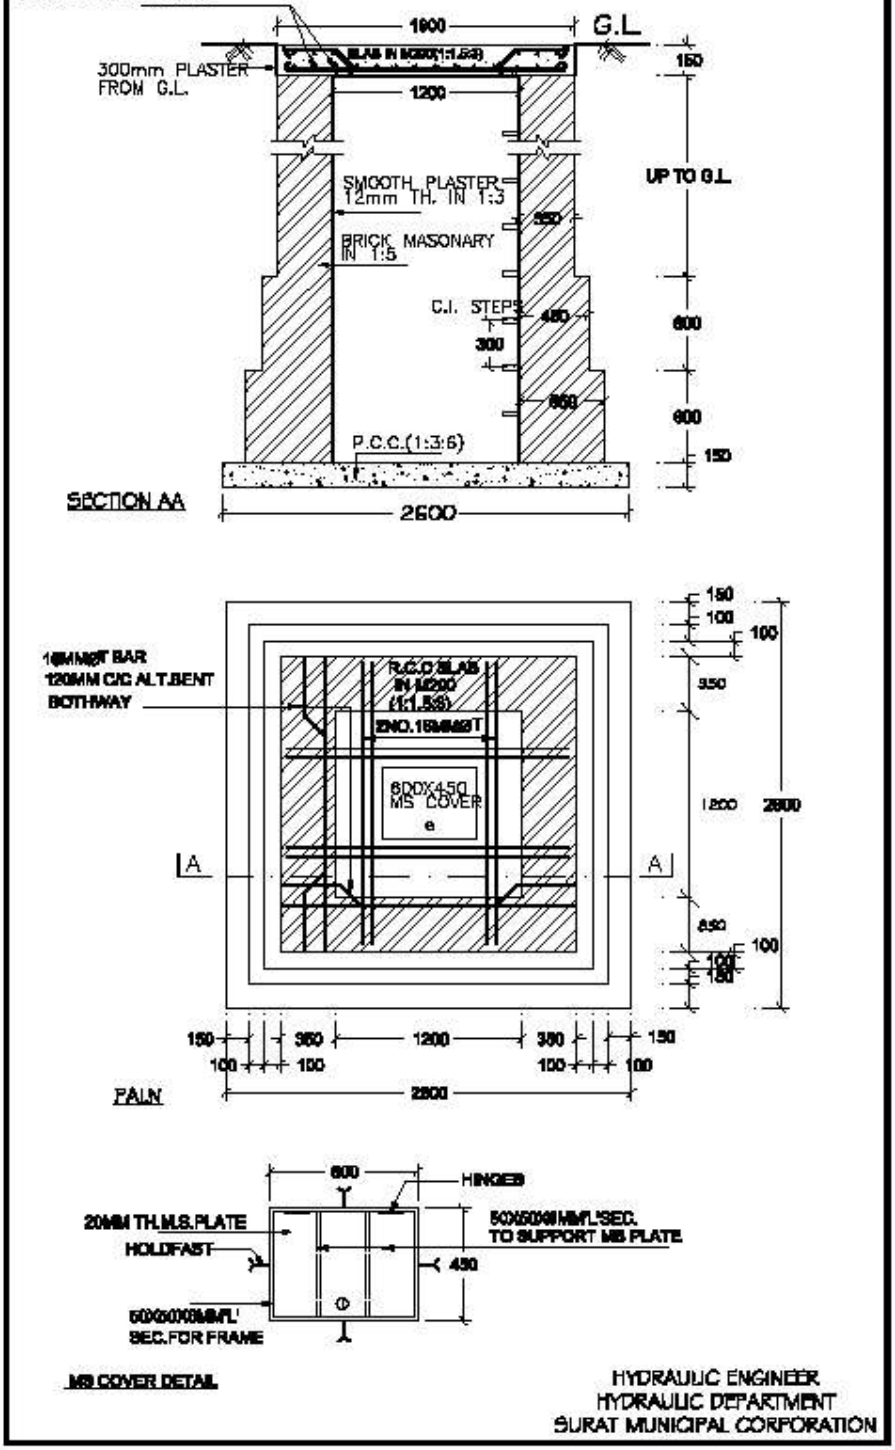


HYDRAULIC ENGINEER
HYDRAULIC DEPARTMENT
SURAT MUNICIPAL CORPORATION


1800X1800 CHAMBER DETAIL

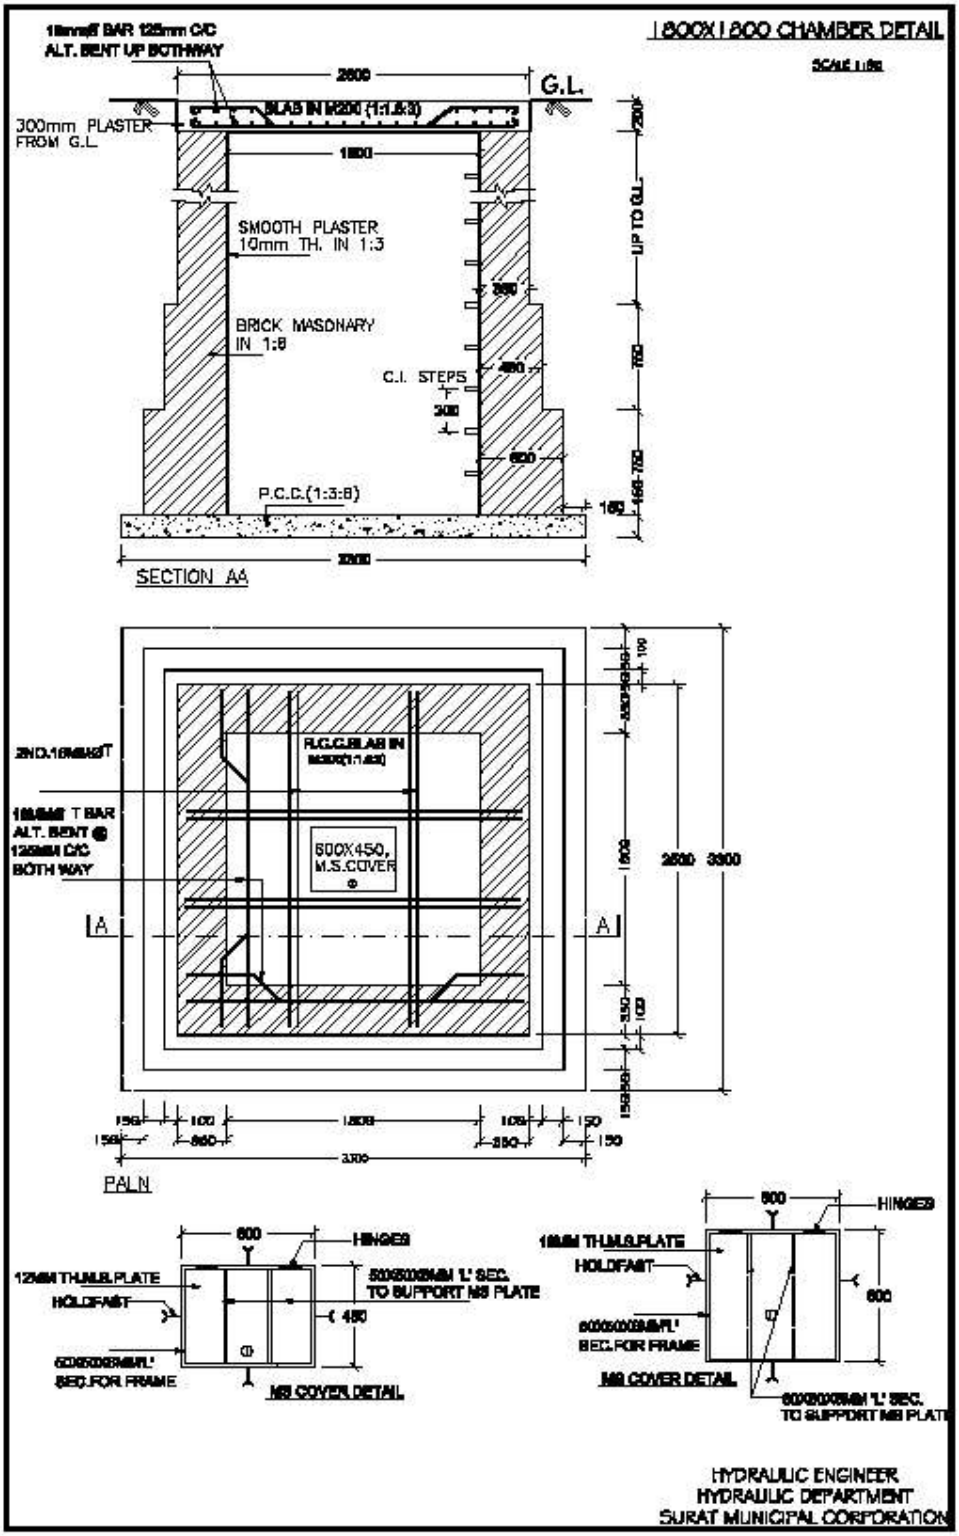


HYDRAULIC ENGINEER
HYDRAULIC DEPARTMENT
SURAT MUNICIPAL CORPORATION

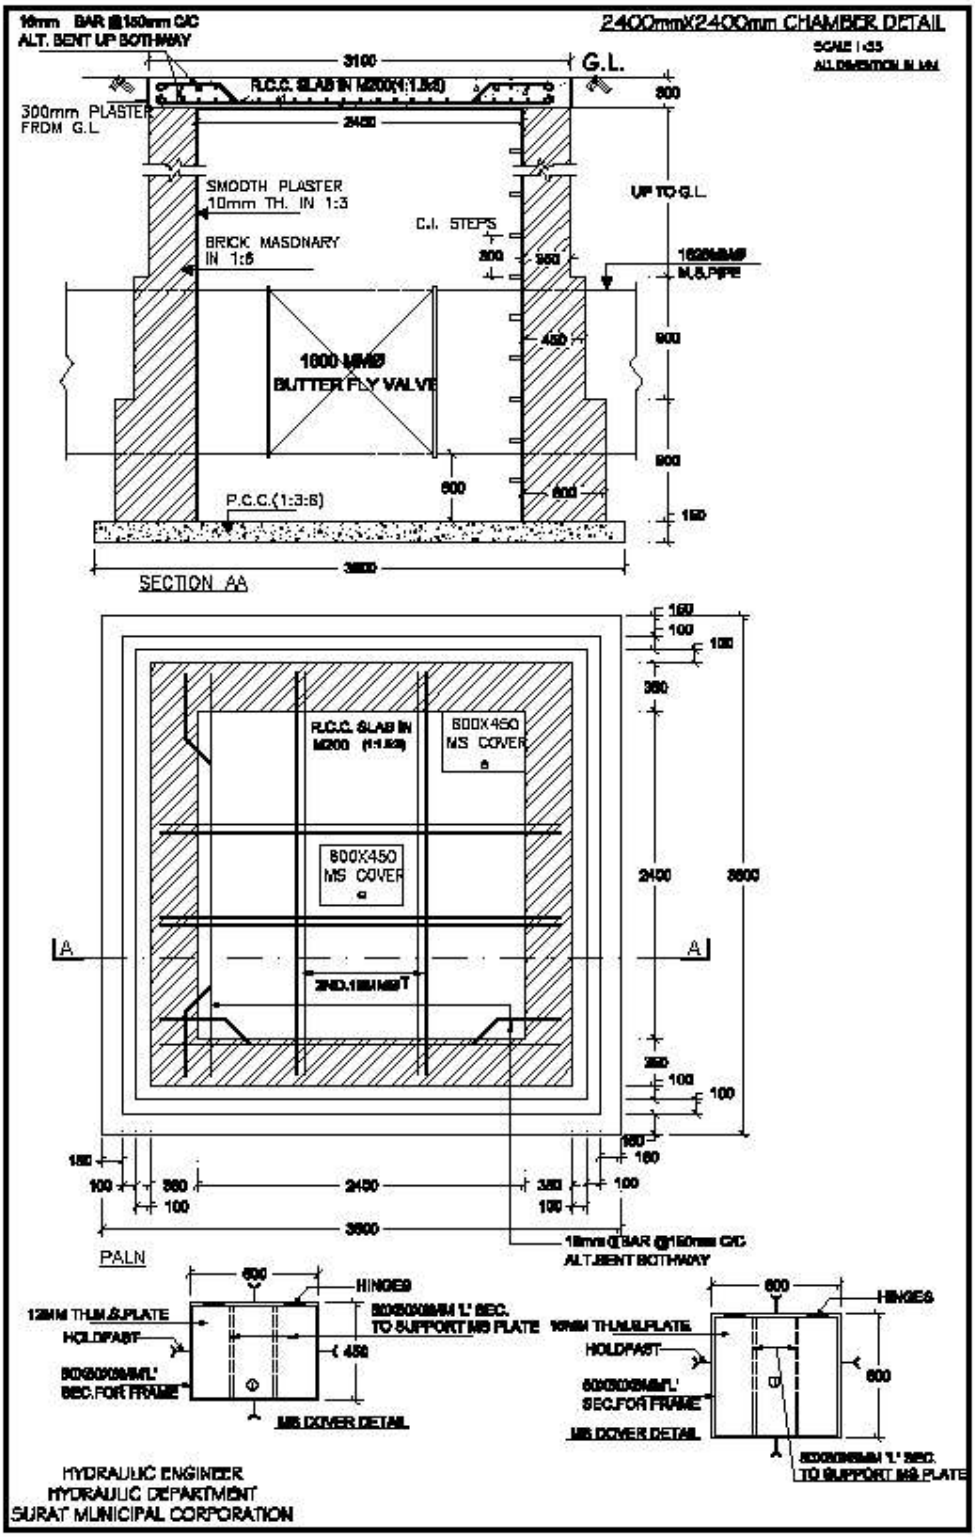

HYDRAULIC ENGINEER
HYDRAULIC DEPARTMENT
SURAT MUNICIPAL CORPORATION

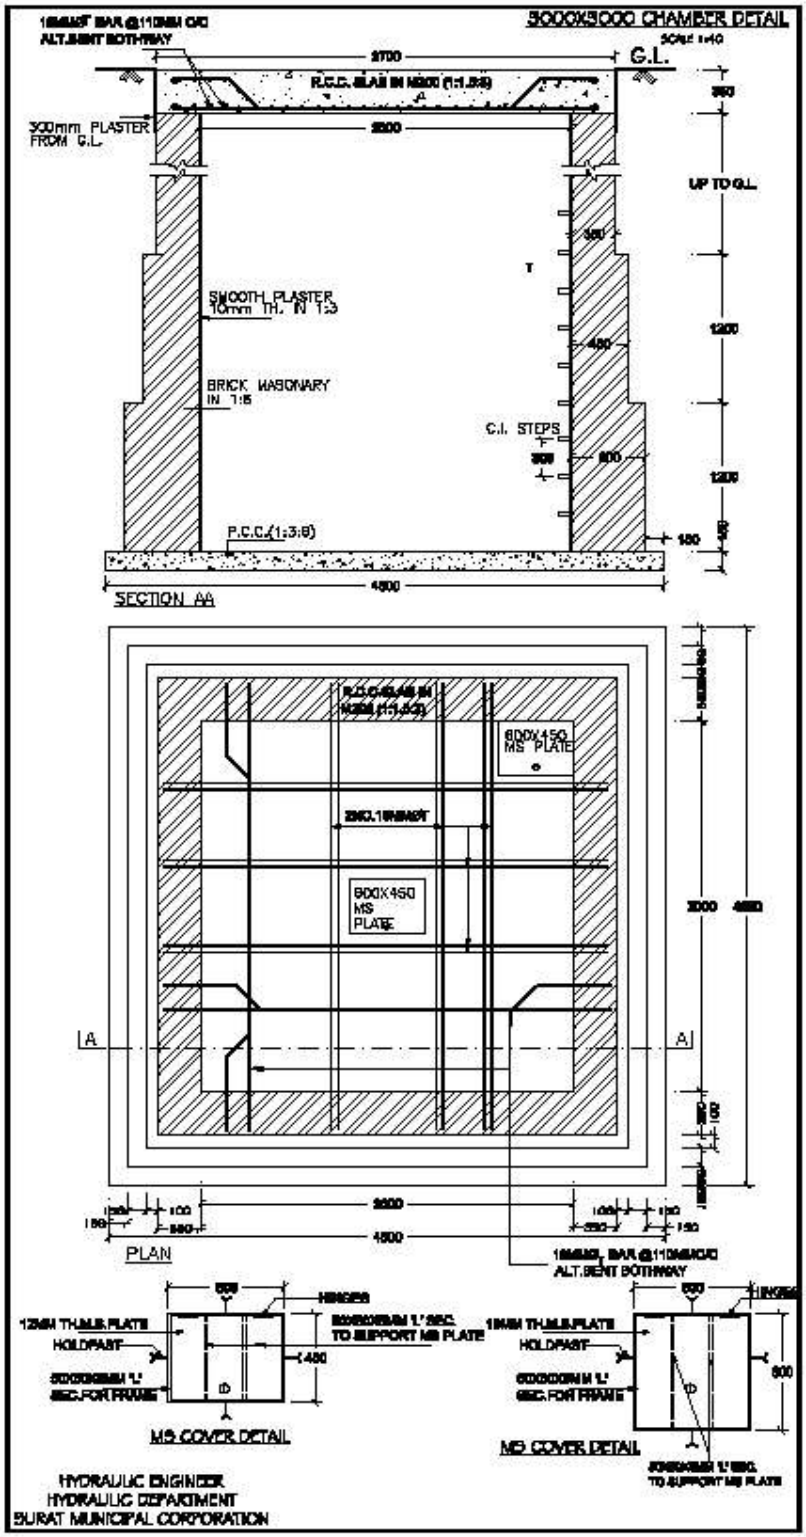
3000X3000 CHAMBER DETAIL
SCALE 1:40
G.L.
300mm PLASTER FROM G.L.
UP TO G.L.
SMOOTH PLASTER 10mm TH. IN 1:3
BRICK MASONARY IN 1:6
C.I. STEPS
P.C.C.(1:3:6)
SECTION AA
600X450 MS PLATE
PLAN
HINGES
HOLDFAST
TO SUPPORT MS PLATE
MS COVER DETAIL
MS COVER DETAIL
HYDRAULIC ENGINEER
HYDRAULIC DEPARTMENT
SURAT MUNICIPAL CORPORATION


DRAWING OF M.S. FRAME & COVER

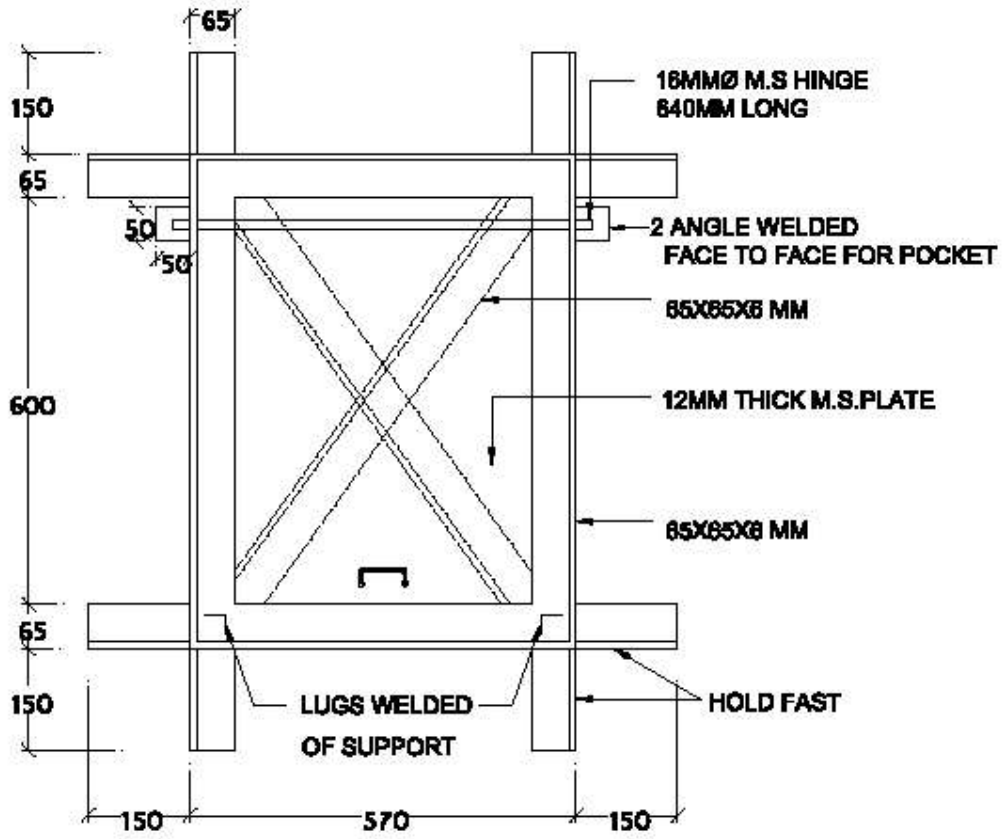


ALL DIMENSIONS ARE IN MM
CLEAR OPENING SIZE 450X600

HYDRAULIC ENGINEER
SURAT MUNICIPAL CORPORATION


DETAILS OF R.C.C. PRECAST COVER

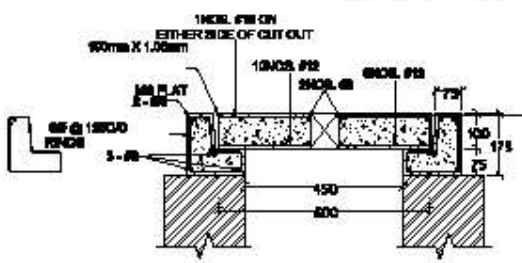

SECTION "X-X"

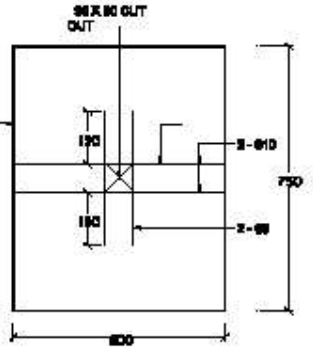

PLAN OF REINF. AT TOP
(FOR VALVE CUT OUT)

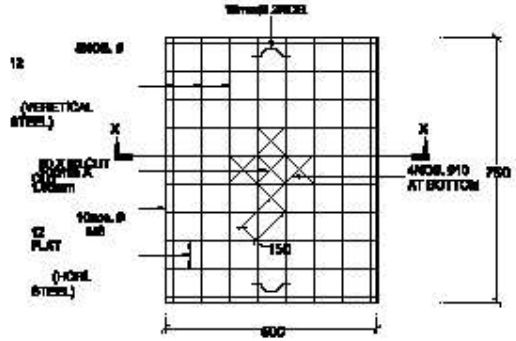

PLAN OF VALVE CHAMBER COVER


PLEASE NOTE:

(01) ALL DIMENSION ARE IN mm.
(02) ALL THE CONCRETE SHALL BE MIXED IN PROPORTION OF M35.
(03) ALL REINFORCING STEEL SHALL CONFORM TO:- TOR STEEL (Fe 500 GRADE 2nd. OF IS 1786:1979.
(04) CLEAR COVER TO REINFORCING BAR SHALL BE 15mm.
(05) IN ADDITION TO REINFORCEMENT, STEEL FIBERS SHALL BE PLACED AS PER IS 12592:2002.


HYDRAULIC ENGINEER
SURAT MUNICIPAL CORPORATION

RE. 10/10/08

DETAILS OF R.C.C. PRECAST COVER

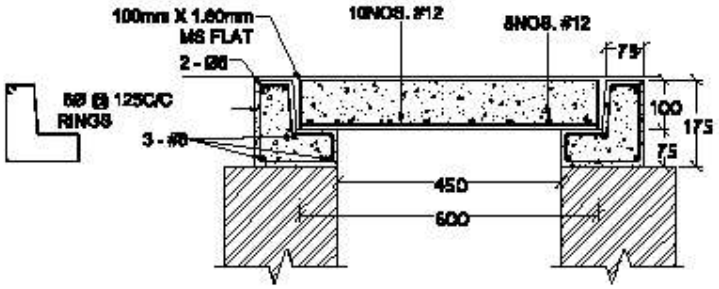

SECTION "X-X"

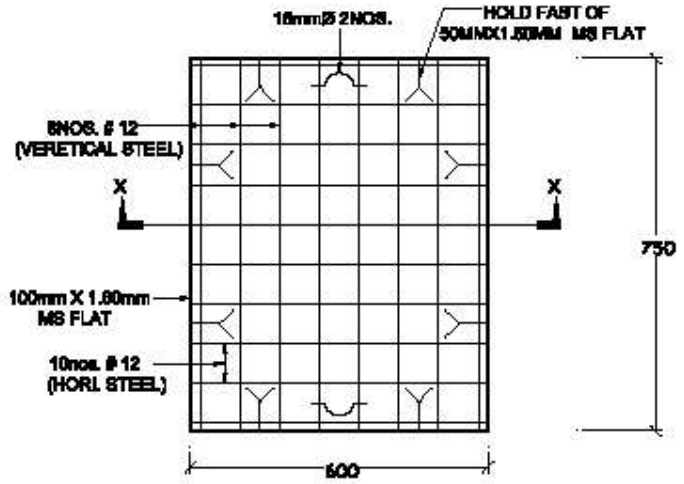


PLAN OF VALVE CHAMBER COVER

PLEASE NOTE:

(01) ALL DIMENSION AREA IN mm.
(02) ALL THE CONCRETE SHALL BE MIXED IN PROPORTION OF M:35.
(03) ALL REINFORCING STEEL SHALL CONFORM TO:- TOR STEEL (#), GRADE 2nd. OF IS 1786:1978.
(04) CLEAR COVER TO REINFORCING BAR SHALL BE 15mm.
(05) IN ADDITION TO REINFORCEMENT, STEEL FIBERS SHALL BE PLACED AS PER IS 12592:2002.


HYDRAULIC ENGINEER
SURAT MUNICIPAL CORPORATION

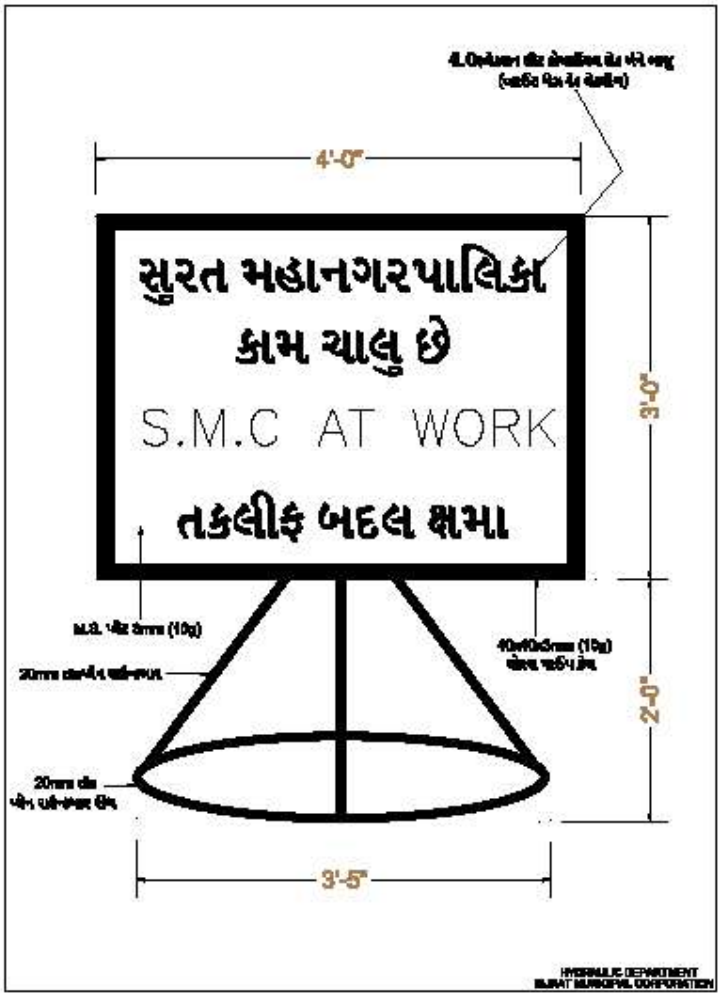
4'-0"
સુરત મહાનગરપાલિકા
કામ ચાલુ છે
S.M.C AT WORK
તકલીફ બદલ ક્ષમા
3'-0"
2'-0"
3'-5"
HYDRAULIC DEPARTMENT
SURAT MUNICIPAL CORPORATION



સુરત મહાનગરપાલિકા
કામ ચાલુ છે
S.M.C AT WORK
તકલીફ બદલ ક્ષમા
HYDRAULIC DEPARTMENT
SURAT MUNICIPAL CORPORATION

3500X3500 CHAMBER DETAIL


SCALE 1CM=300MM

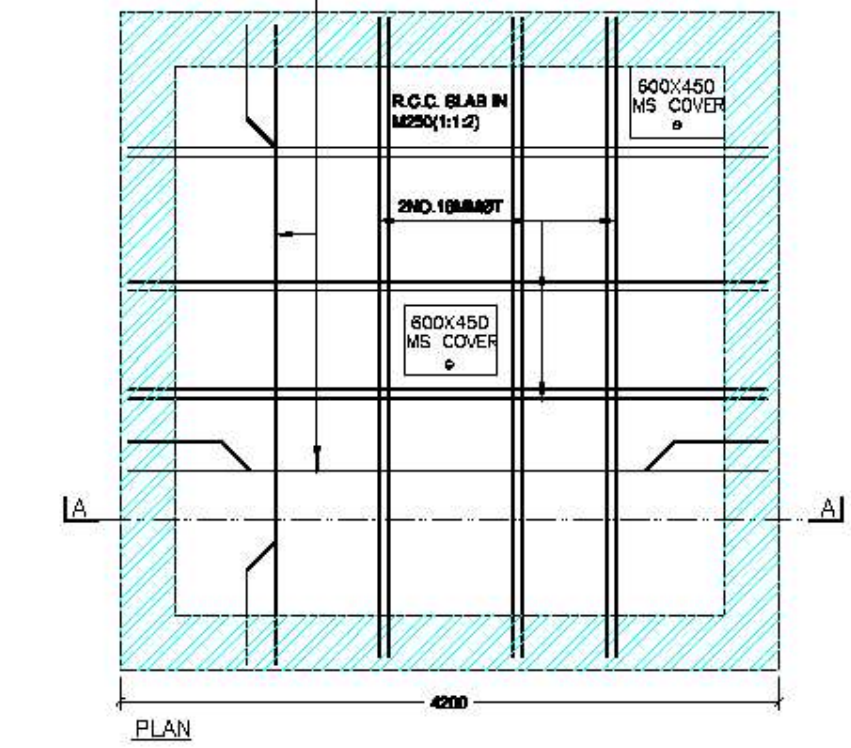

PLAN

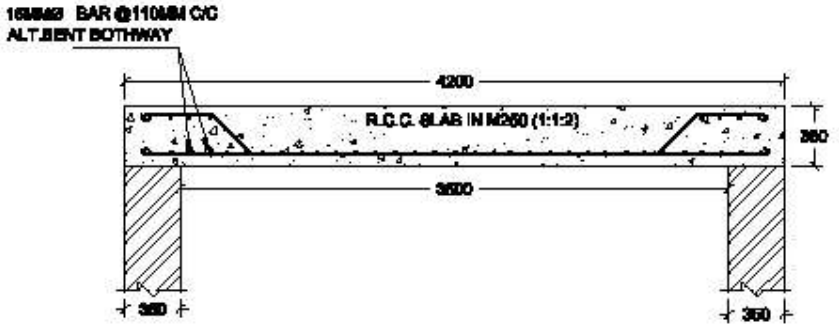

SECTION AA

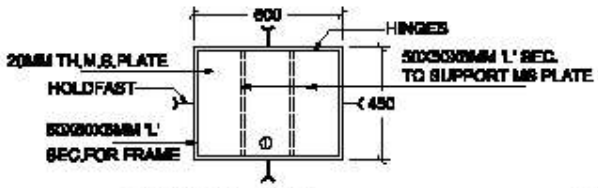

MS COVER DETAIL

HYDRAULIC DEPARTMENT
SURAT MUNICIPAL CORPORATION