DRAFT TOWN PLANNING SCHEME SURAT NO. 72 (BAMROLI)

PLAN NO. 3

SHOWING ORIGINAL PLOTS & FINAL PLOTS

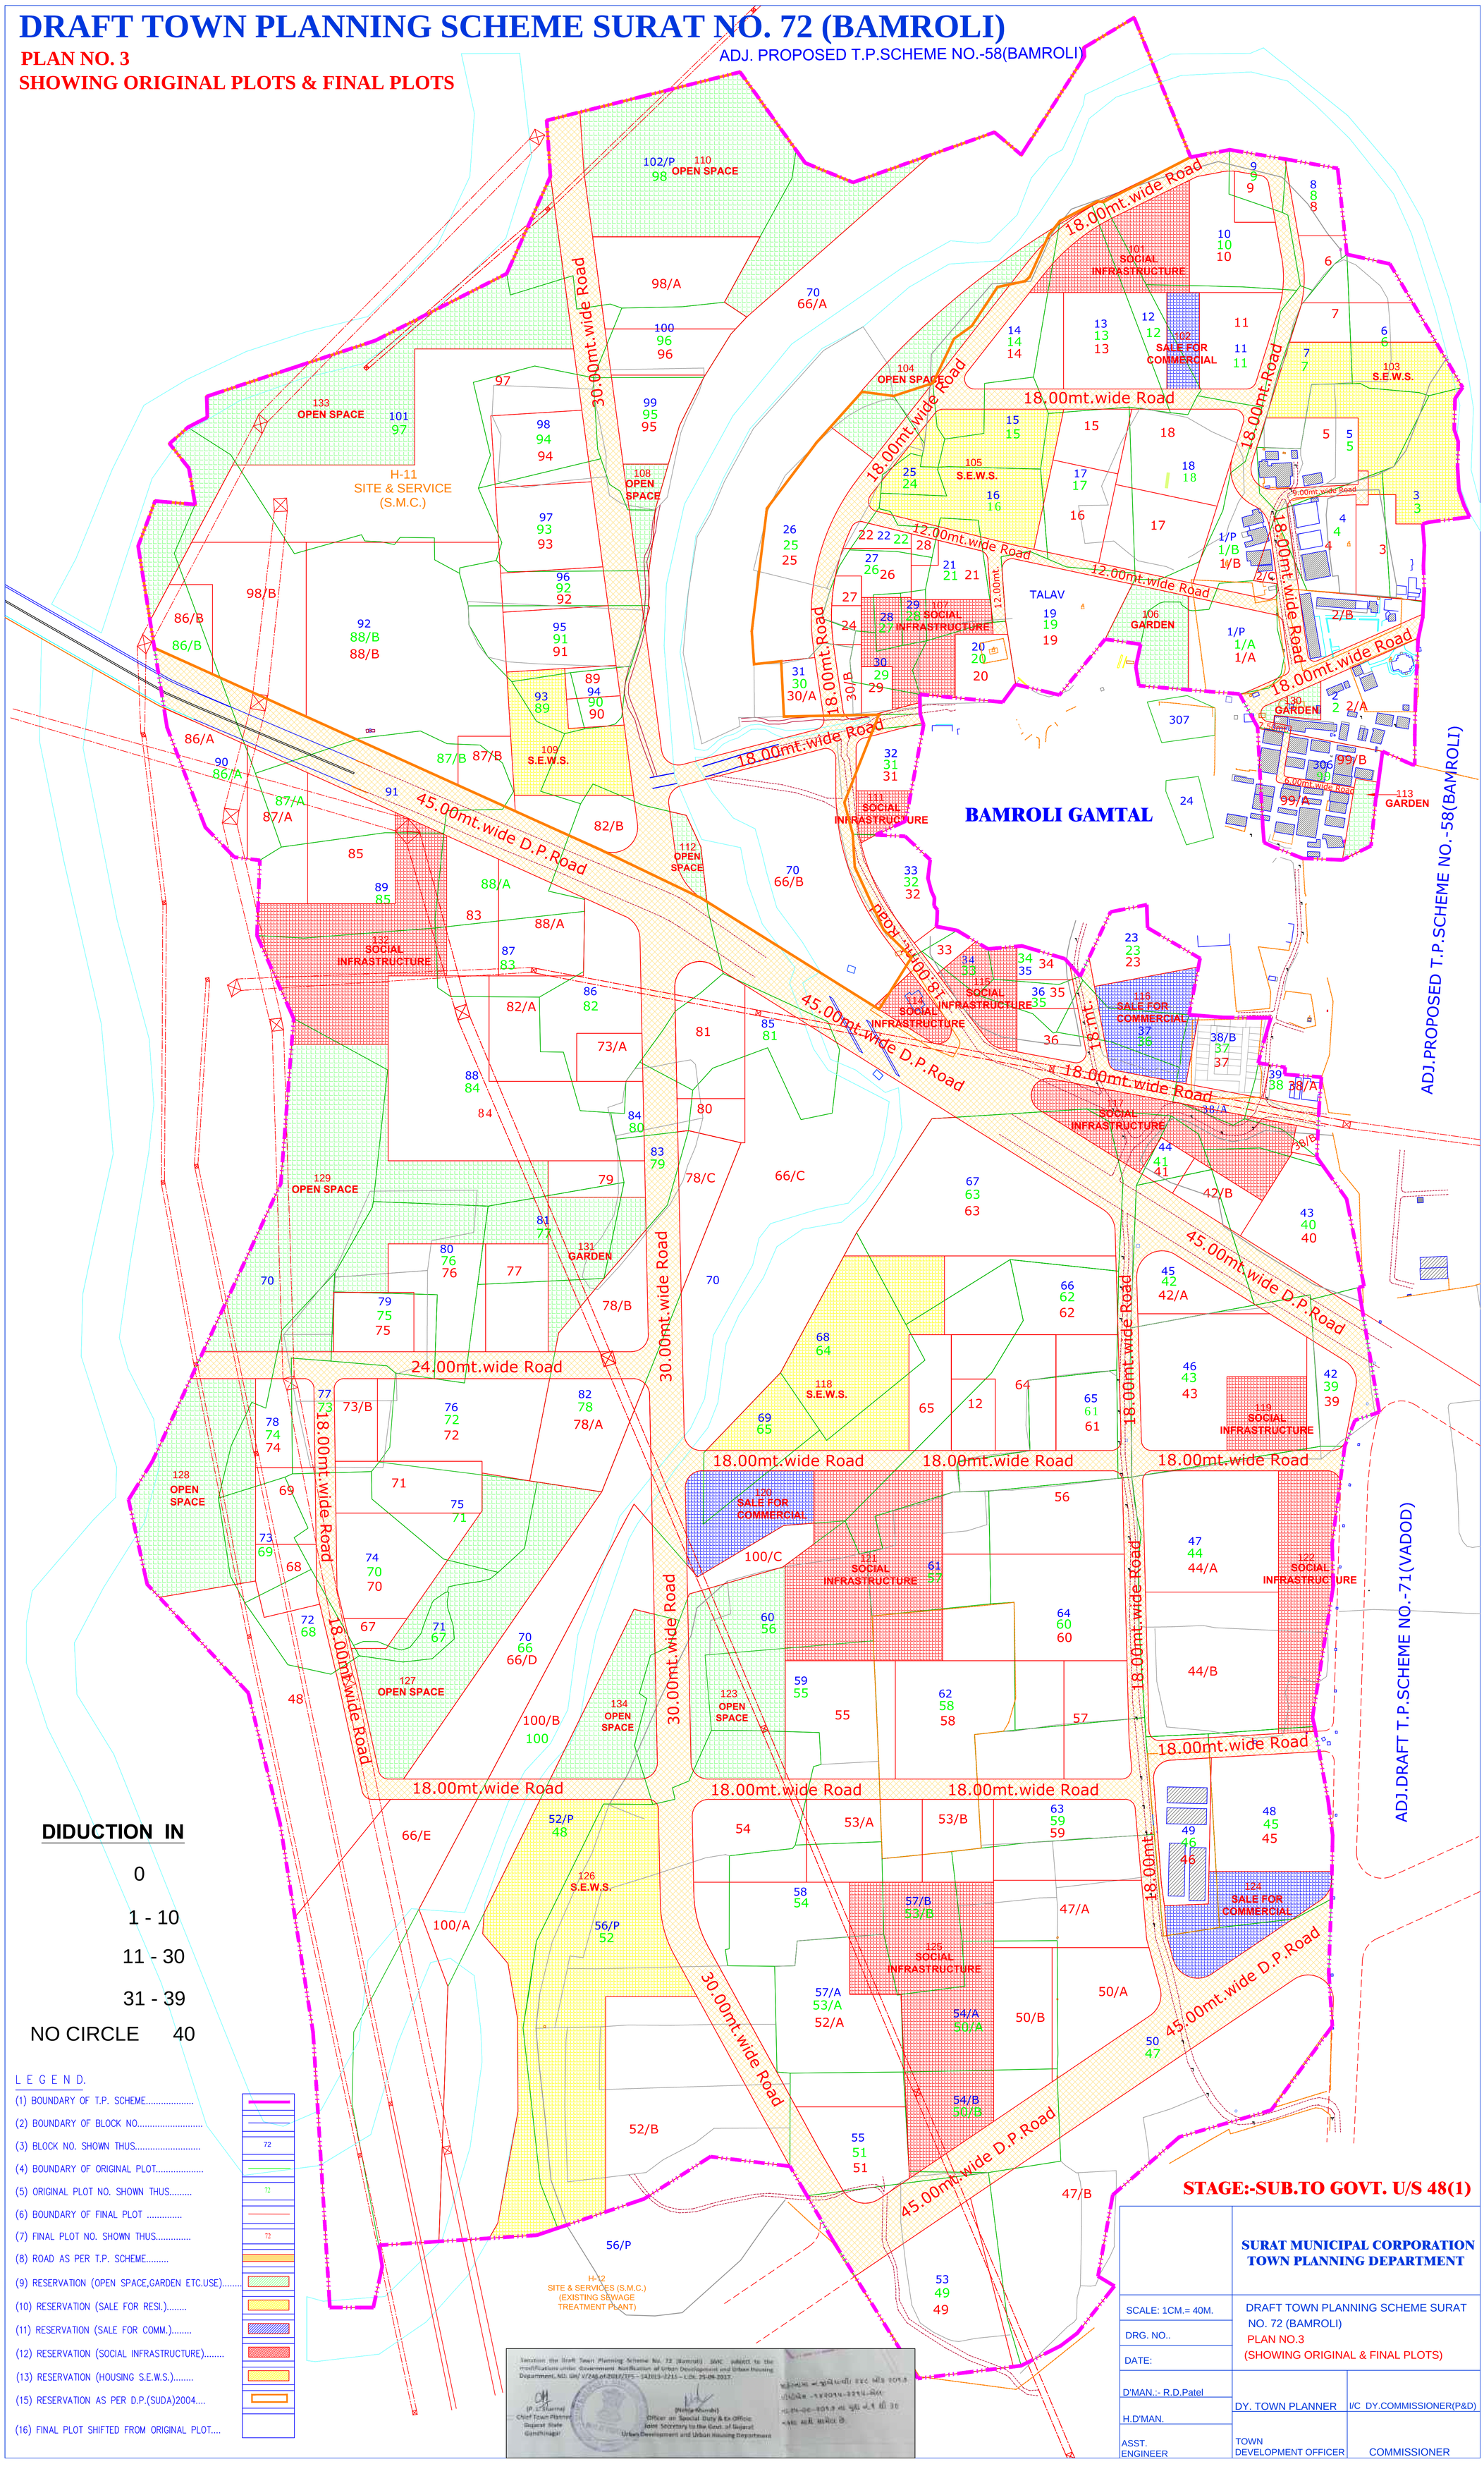

DIDUCTION IN

0

1 - 10

11 - 30

31 - 39

NO CIRCLE 40

L E G E N D.

(1) BOUNDARY OF T.P. SCHEME.....

(2) BOUNDARY OF BLOCK NO.....

(3) BLOCK NO. SHOWN THUS.....

(4) BOUNDARY OF ORIGINAL PLOT.....

(5) ORIGINAL PLOT NO. SHOWN THUS.....

(6) BOUNDARY OF FINAL PLOT .....

(7) FINAL PLOT NO. SHOWN THUS.....

(8) ROAD AS PER T.P. SCHEME.....

(9) RESERVATION (OPEN SPACE,GARDEN ETC.USE).....

(10) RESERVATION (SALE FOR RESI.).....

(11) RESERVATION (SALE FOR COMM.).....

(12) RESERVATION (SOCIAL INFRASTRUCTURE).....

(13) RESERVATION (HOUSING S.E.W.S.).....

(15) RESERVATION AS PER D.P.(SUDA)2004....

(16) FINAL PLOT SHIFTED FROM ORIGINAL PLOT....

Sanction the Draft Town Planning Scheme No. 72 (Bamroli) SMC subject to the modifications under Government Notification of Urban Development and Urban Housing Department, NO. GH/ V/246 of 2017/TPS – 142015-2215 – L.DK. 25-09-2017.

(P. L. Sharma) Chief Town Planner Gujarat State Gandhinagar

(Nitin Khimshi) Officer on Special Duty & Ex Officio Joint Secretary to the Govt. of Gujarat Urban Development and Urban Housing Department

STAGE:-SUB.TO GOVT. U/S 48(1)

	SURAT MUNICIPAL CORPORATION TOWN PLANNING DEPARTMENT
SCALE: 1CM.= 40M.	DRAFT TOWN PLANNING SCHEME SURAT NO. 72 (BAMROLI) PLAN NO.3 (SHOWING ORIGINAL & FINAL PLOTS)
DRG. NO..	
DATE:	
D'MAN.:- R.D.Patel	DY. TOWN PLANNER / I/C DY.COMMISSIONER(P&D)
H.D'MAN.	
ASST. ENGINEER	TOWN DEVELOPMENT OFFICER / COMMISSIONER