PROPOSED TOWN PLANNING SCHEME SURAT NO. 76 (DUMAS-VANTA-GAVIER)

PLAN NO.3
(SHOWING ORIGINAL & FINAL PLOTS)

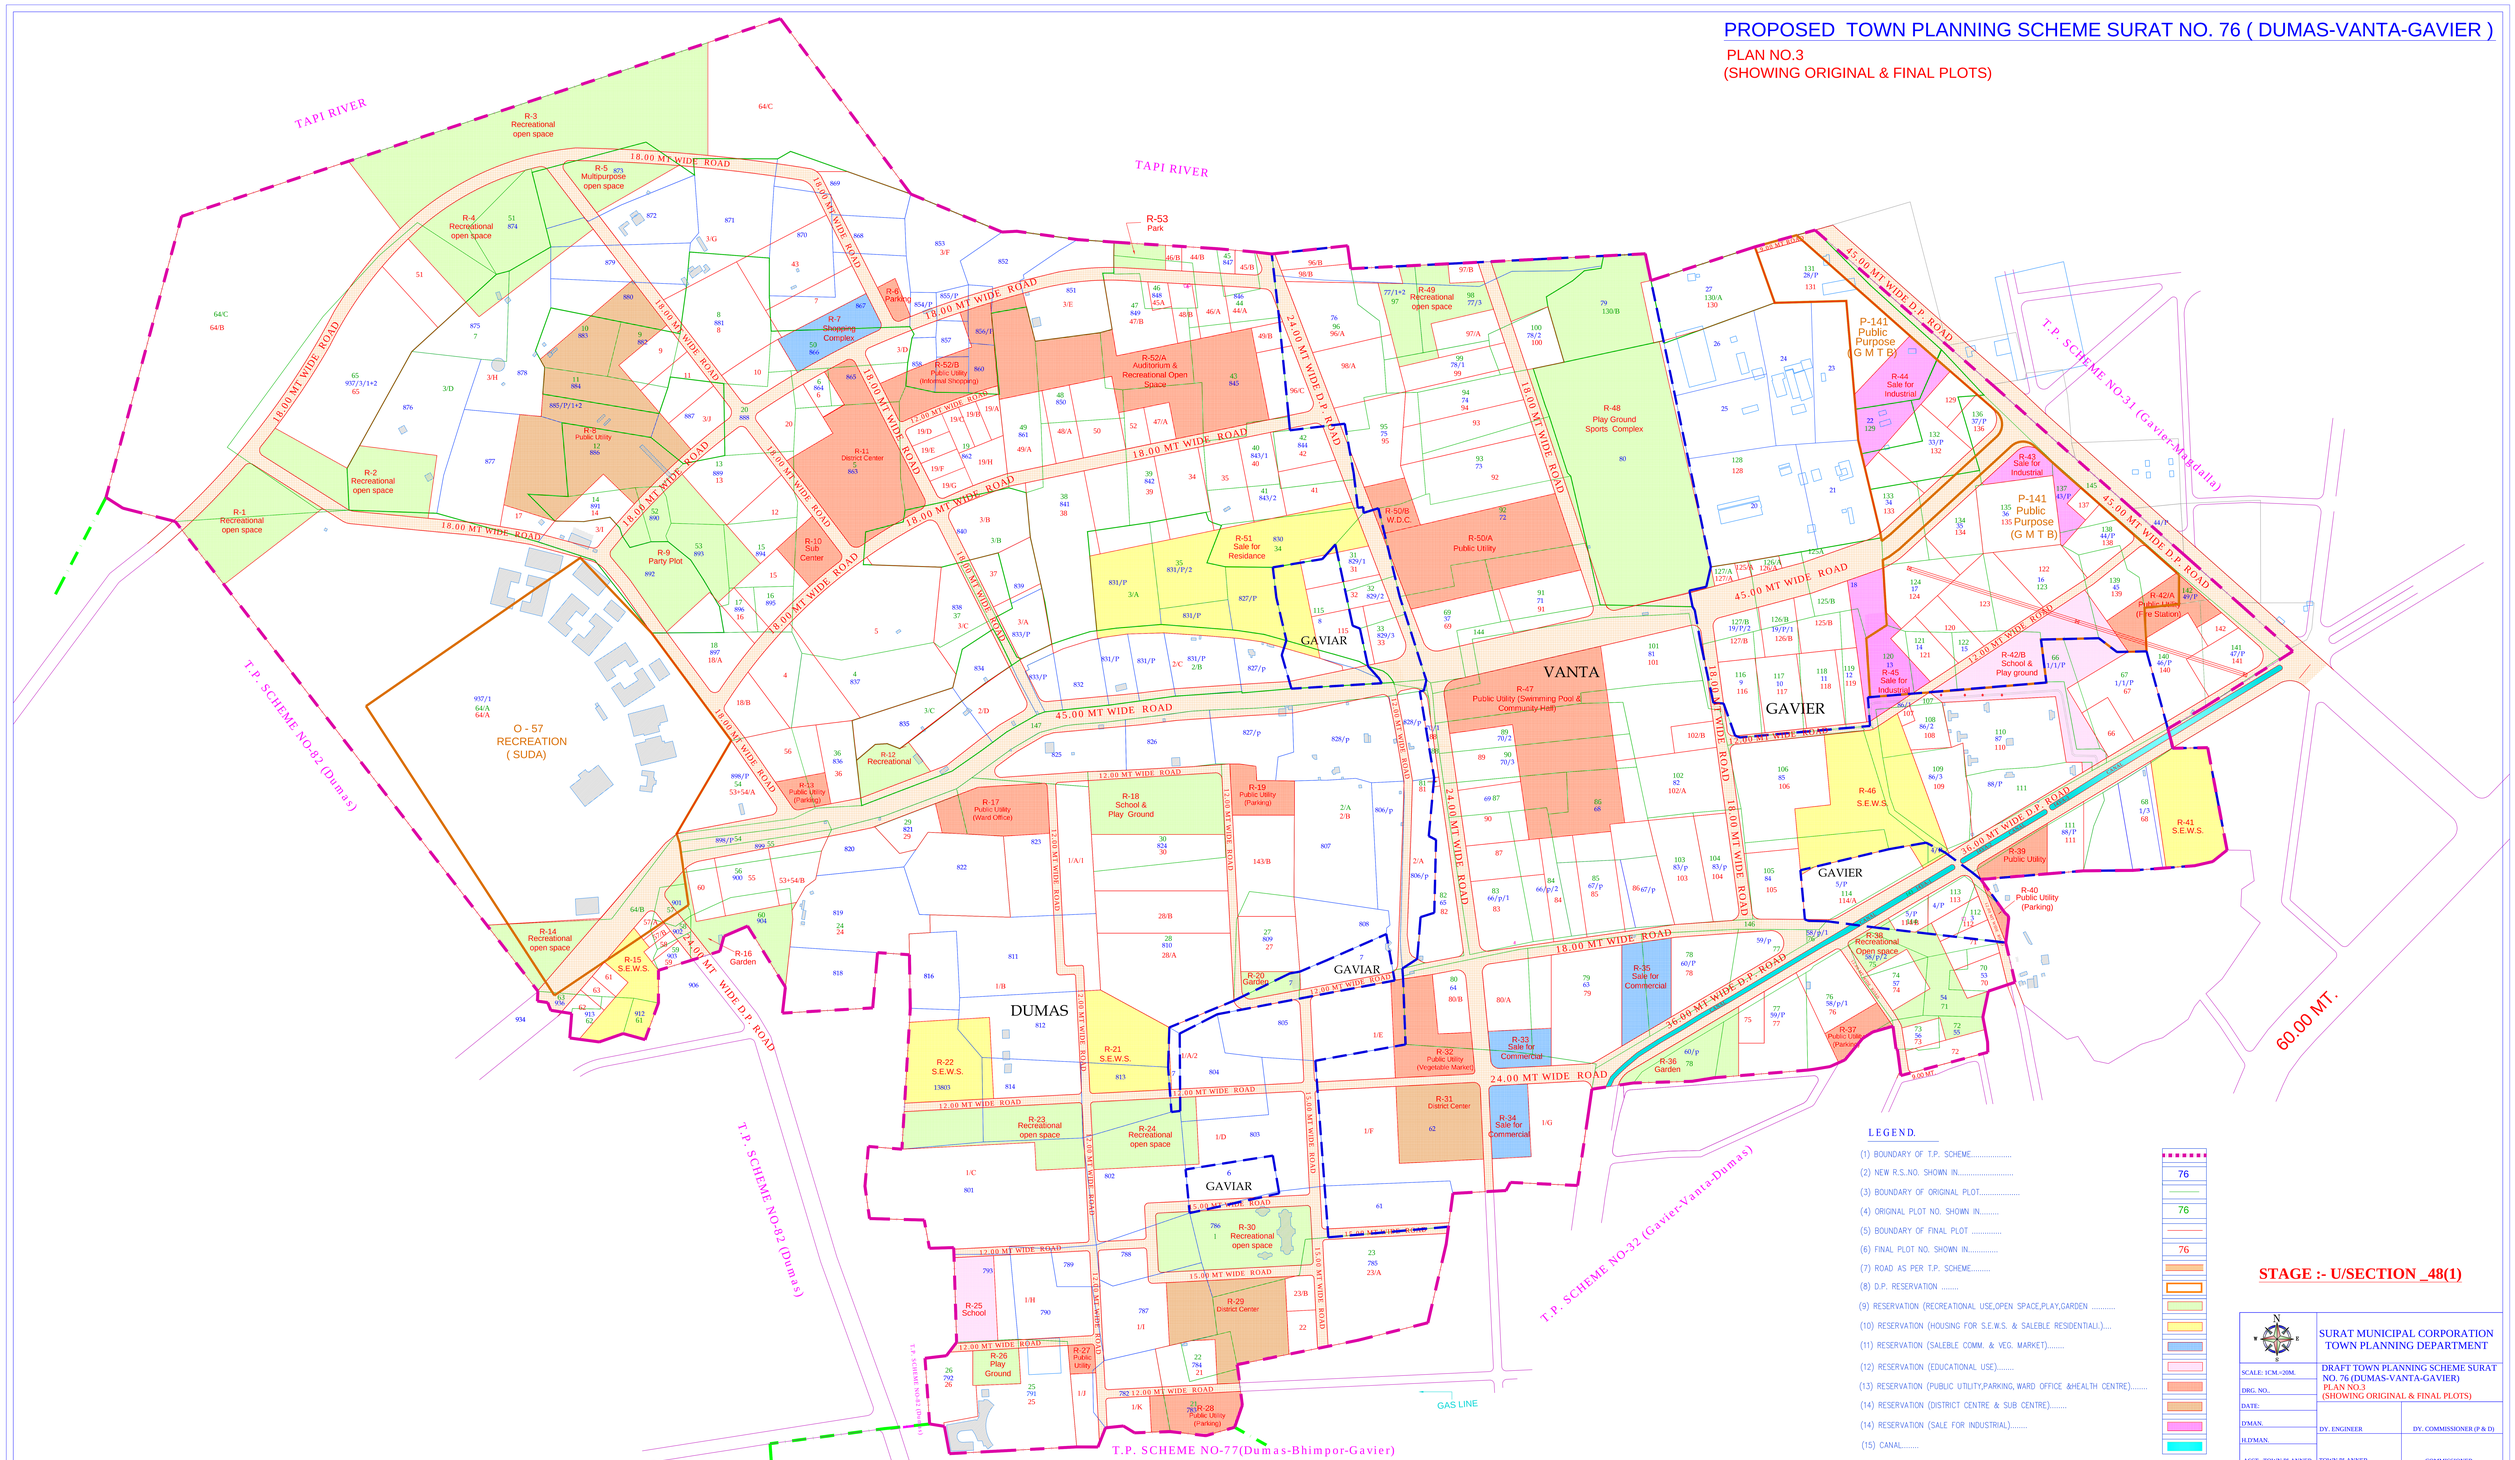

LEGEND.

(1) BOUNDARY OF T.P. SCHEME.....
(2) NEW R.S.,NO. SHOWN IN..... 76
(3) BOUNDARY OF ORIGINAL PLOT.....
(4) ORIGNAL PLOT NO. SHOWN IN..... 76
(5) BOUNDARY OF FINAL PLOT .....
(6) FINAL PLOT NO. SHOWN IN..... 76
(7) ROAD AS PER T.P. SCHEME.....
(8) D.P. RESERVATION .....
(9) RESERVATION (RECREATIONAL USE,OPEN SPACE,PLAY,GARDEN .....
(10) RESERVATION (HOUSING FOR S.E.W.S. & SALEBLE RESIDENTIAL).....
(11) RESERVATION (SALEBLE COMM. & VEG. MARKET).....
(12) RESERVATION (EDUCATIONAL USE).....
(13) RESERVATION (PUBLIC UTILITY,PARKING, WARD OFFICE &HEALTH CENTRE).....
(14) RESERVATION (DISTRICT CENTRE & SUB CENTRE).....
(14) RESERVATION (SALE FOR INDUSTRIAL).....
(15) CANAL.....

STAGE :- U/SECTION _48(1)

SURAT MUNICIPAL CORPORATION
TOWN PLANNING DEPARTMENT

DRAFT TOWN PLANNING SCHEME SURAT NO. 76 (DUMAS-VANTA-GAVIER)
PLAN NO.3
(SHOWING ORIGINAL & FINAL PLOTS)

SCALE: 1CM.=20M.
DRG. NO.:
DATE:
D'MAN.
H.D'MAN.

DY. ENGINEER | DY. COMMISSIONER (P & D)
ASST.: TOWN PLANNER | TOWN PLANNER | COMMISSIONER