


DRAFT TOWN PLANNING SCHEME, SURAT NO. 90 (SARSANA)

PLAN NO.-3

(SHOWING ORIGINAL PLOTS & FINAL PLOTS)

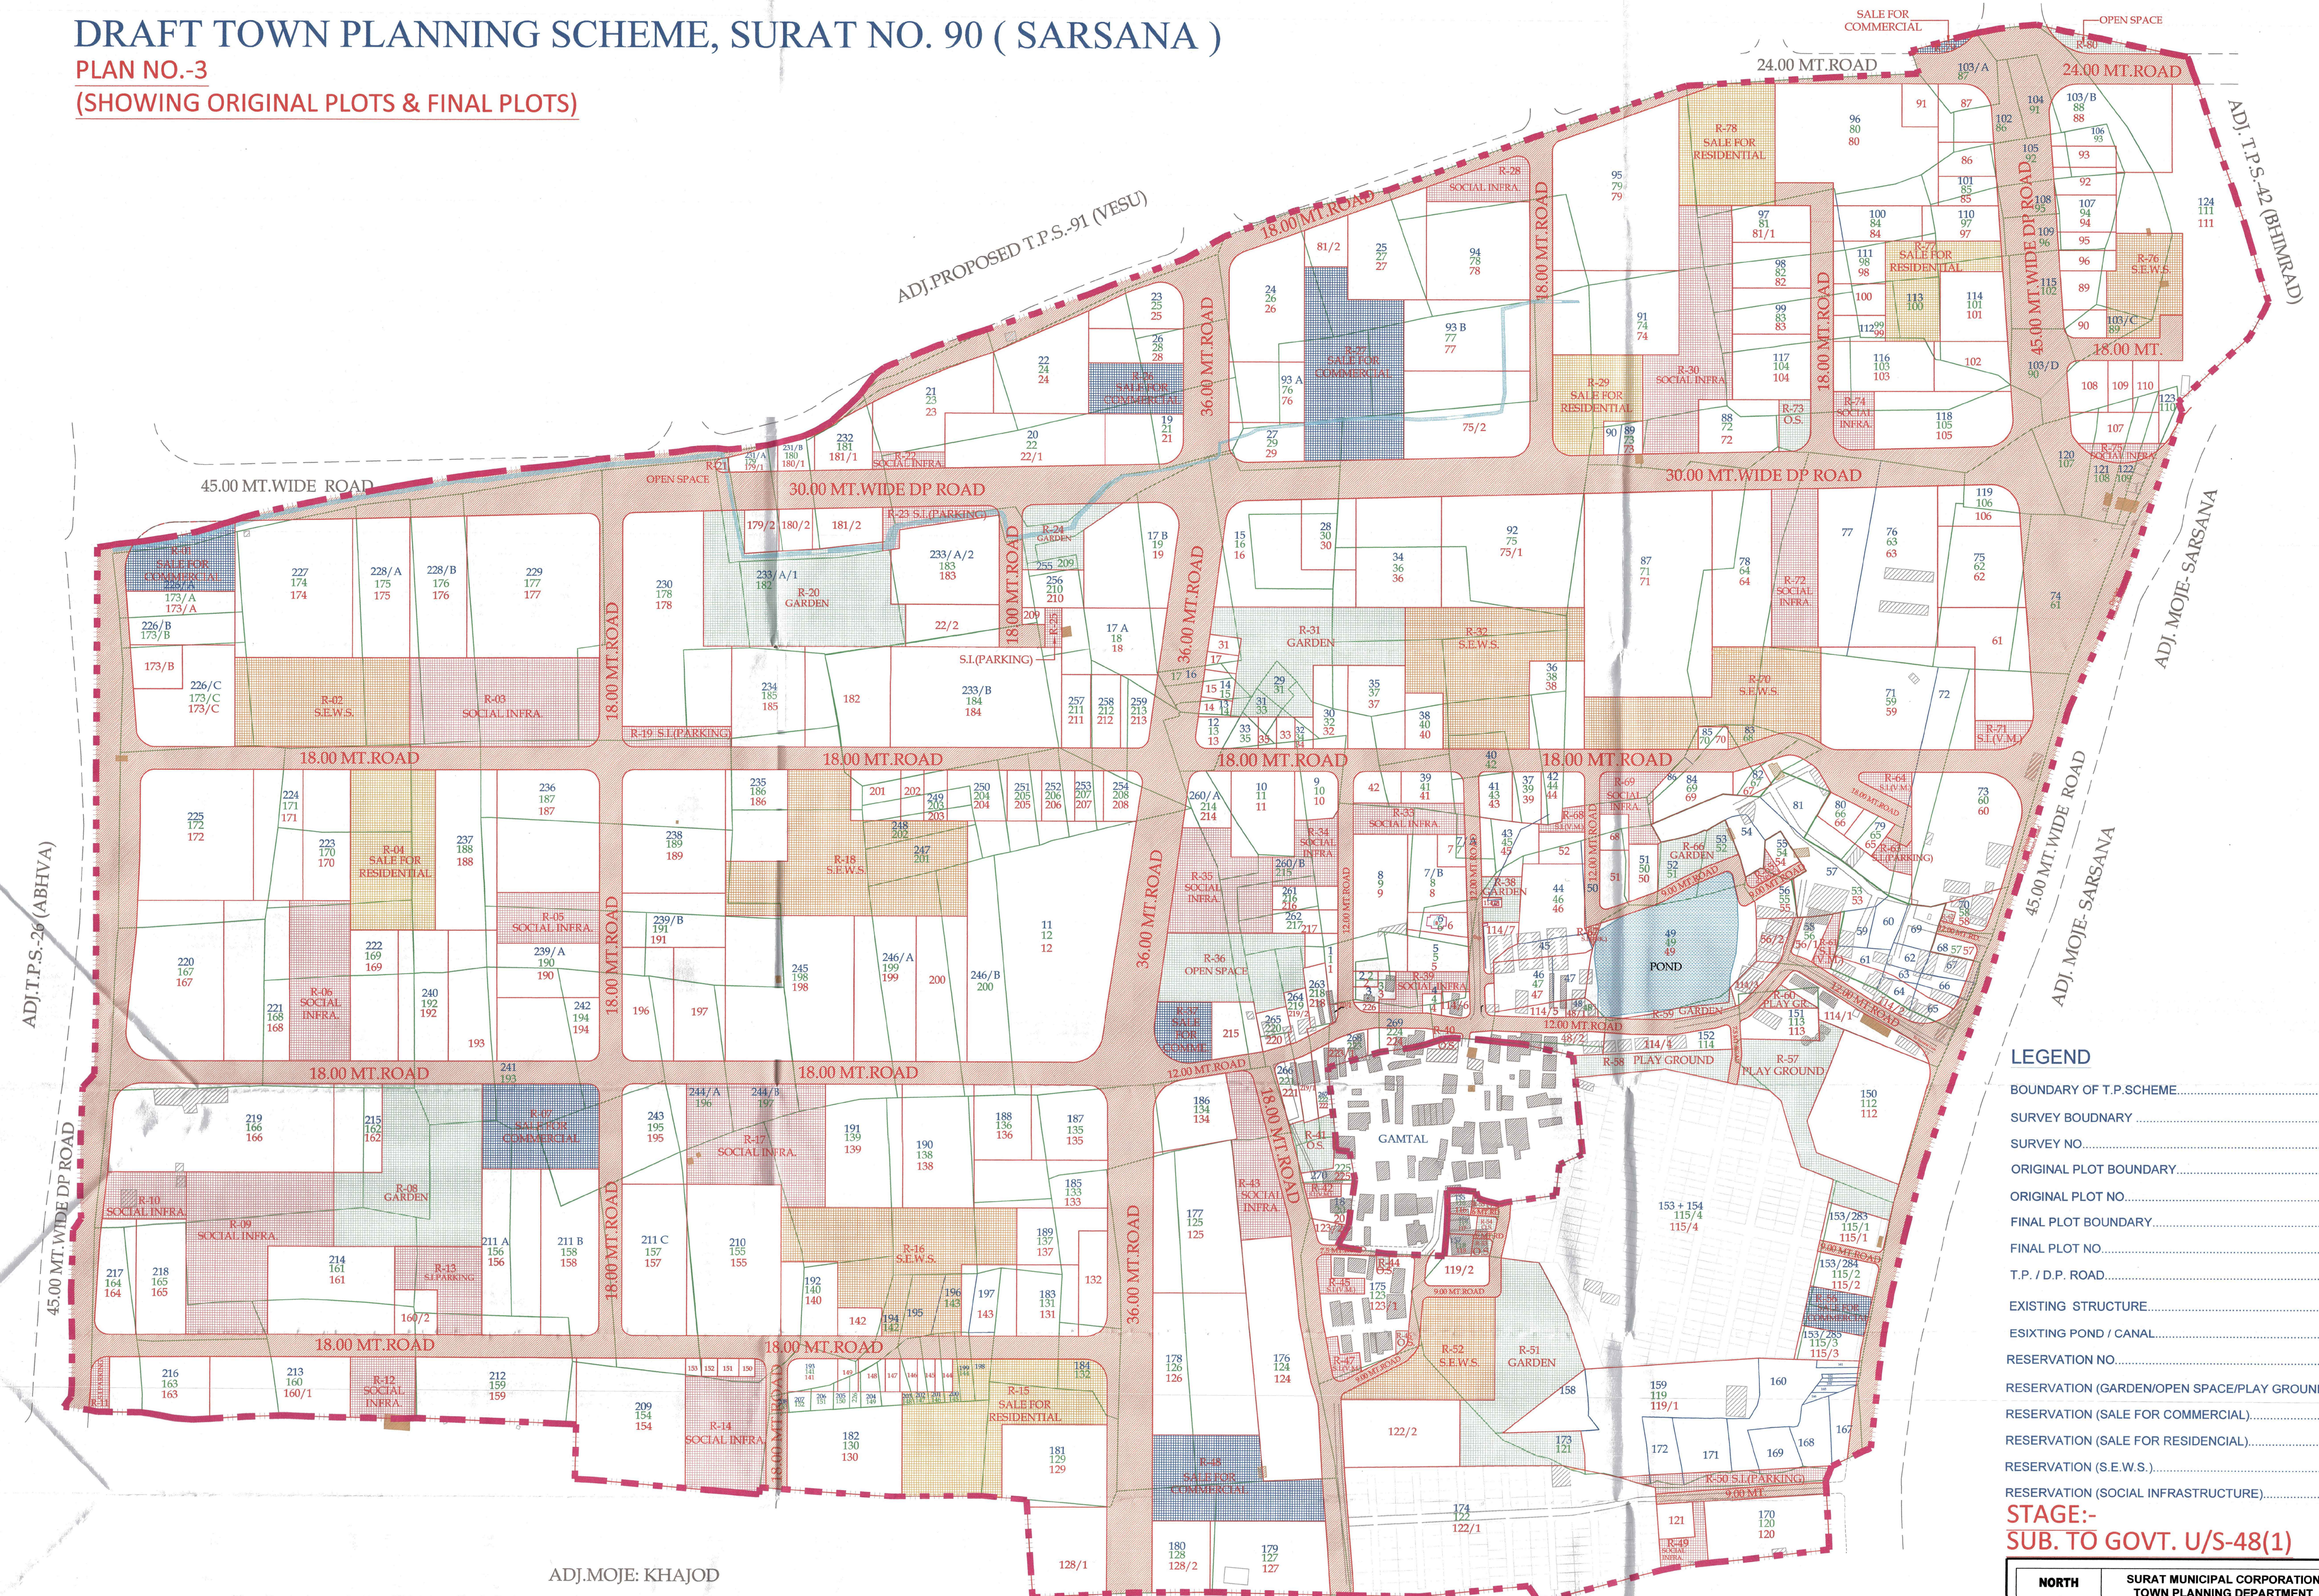

- ### LEGEND
- BOUNDARY OF T.P. SCHEME.....
 - SURVEY BOUNDARY.....
 - SURVEY NO.....
 - ORIGINAL PLOT BOUNDARY.....
 - ORIGINAL PLOT NO.....
 - FINAL PLOT BOUNDARY.....
 - FINAL PLOT NO.....
 - T.P. / D.P. ROAD.....
 - EXISTING STRUCTURE.....
 - EXISTING POND / CANAL.....
 - RESERVATION NO.....
 - RESERVATION (GARDEN/OPEN SPACE/PLAY GROUND).....
 - RESERVATION (SALE FOR COMMERCIAL).....
 - RESERVATION (SALE FOR RESIDENTIAL).....
 - RESERVATION (S.E.W.S.).....
 - RESERVATION (SOCIAL INFRASTRUCTURE).....

STAGE:-
SUB. TO GOVT. U/S-48(1)

Sanction the Draft Town Planning Scheme No.90 (Sarsana) SMC subject to modifications under Section-48(2) of The GP&UD Act-1976 by Government Notification of Urban Development and Urban Housing Department, No.GH/V/410 of 2024/UDHD/TPS/e-file/18/2024/0268/L, Dated:02.12.2024.

(D.J. Khajod) Chief Town Planner
(Prakash Dutta) Officer on Special Duty & Ex Officio
Joint Secretary to the Govt. of Gujarat
Urban Development and Urban Housing Department

NORTH		SURAT MUNICIPAL CORPORATION TOWN PLANNING DEPARTMENT	
SCALE: 1 CM=20 MT.		DRAFT TOWN PLANNING SCHEME SURAT NO.90 (SARSANA)	
DRG. NO.		PLAN NO.-3 (SHOWING ORIGINAL PLOTS & FINAL PLOTS)	
DATE:			
D.M.A.N.	DI. TOWN PLANNER	DI. MUNI. COMMISSIONER	
H.D.M.A.N.	IC TOWN PLANNER	COMMISSIONER	
ASST. ENGINEER			