


DRAFT TOWN PLANNING SCHEME, SURAT NO. - 93 (PAL-PALANPOR-BHATHA)

PLAN NO.-3
(SHOWING ORIGINAL PLOTS & FINAL PLOTS)

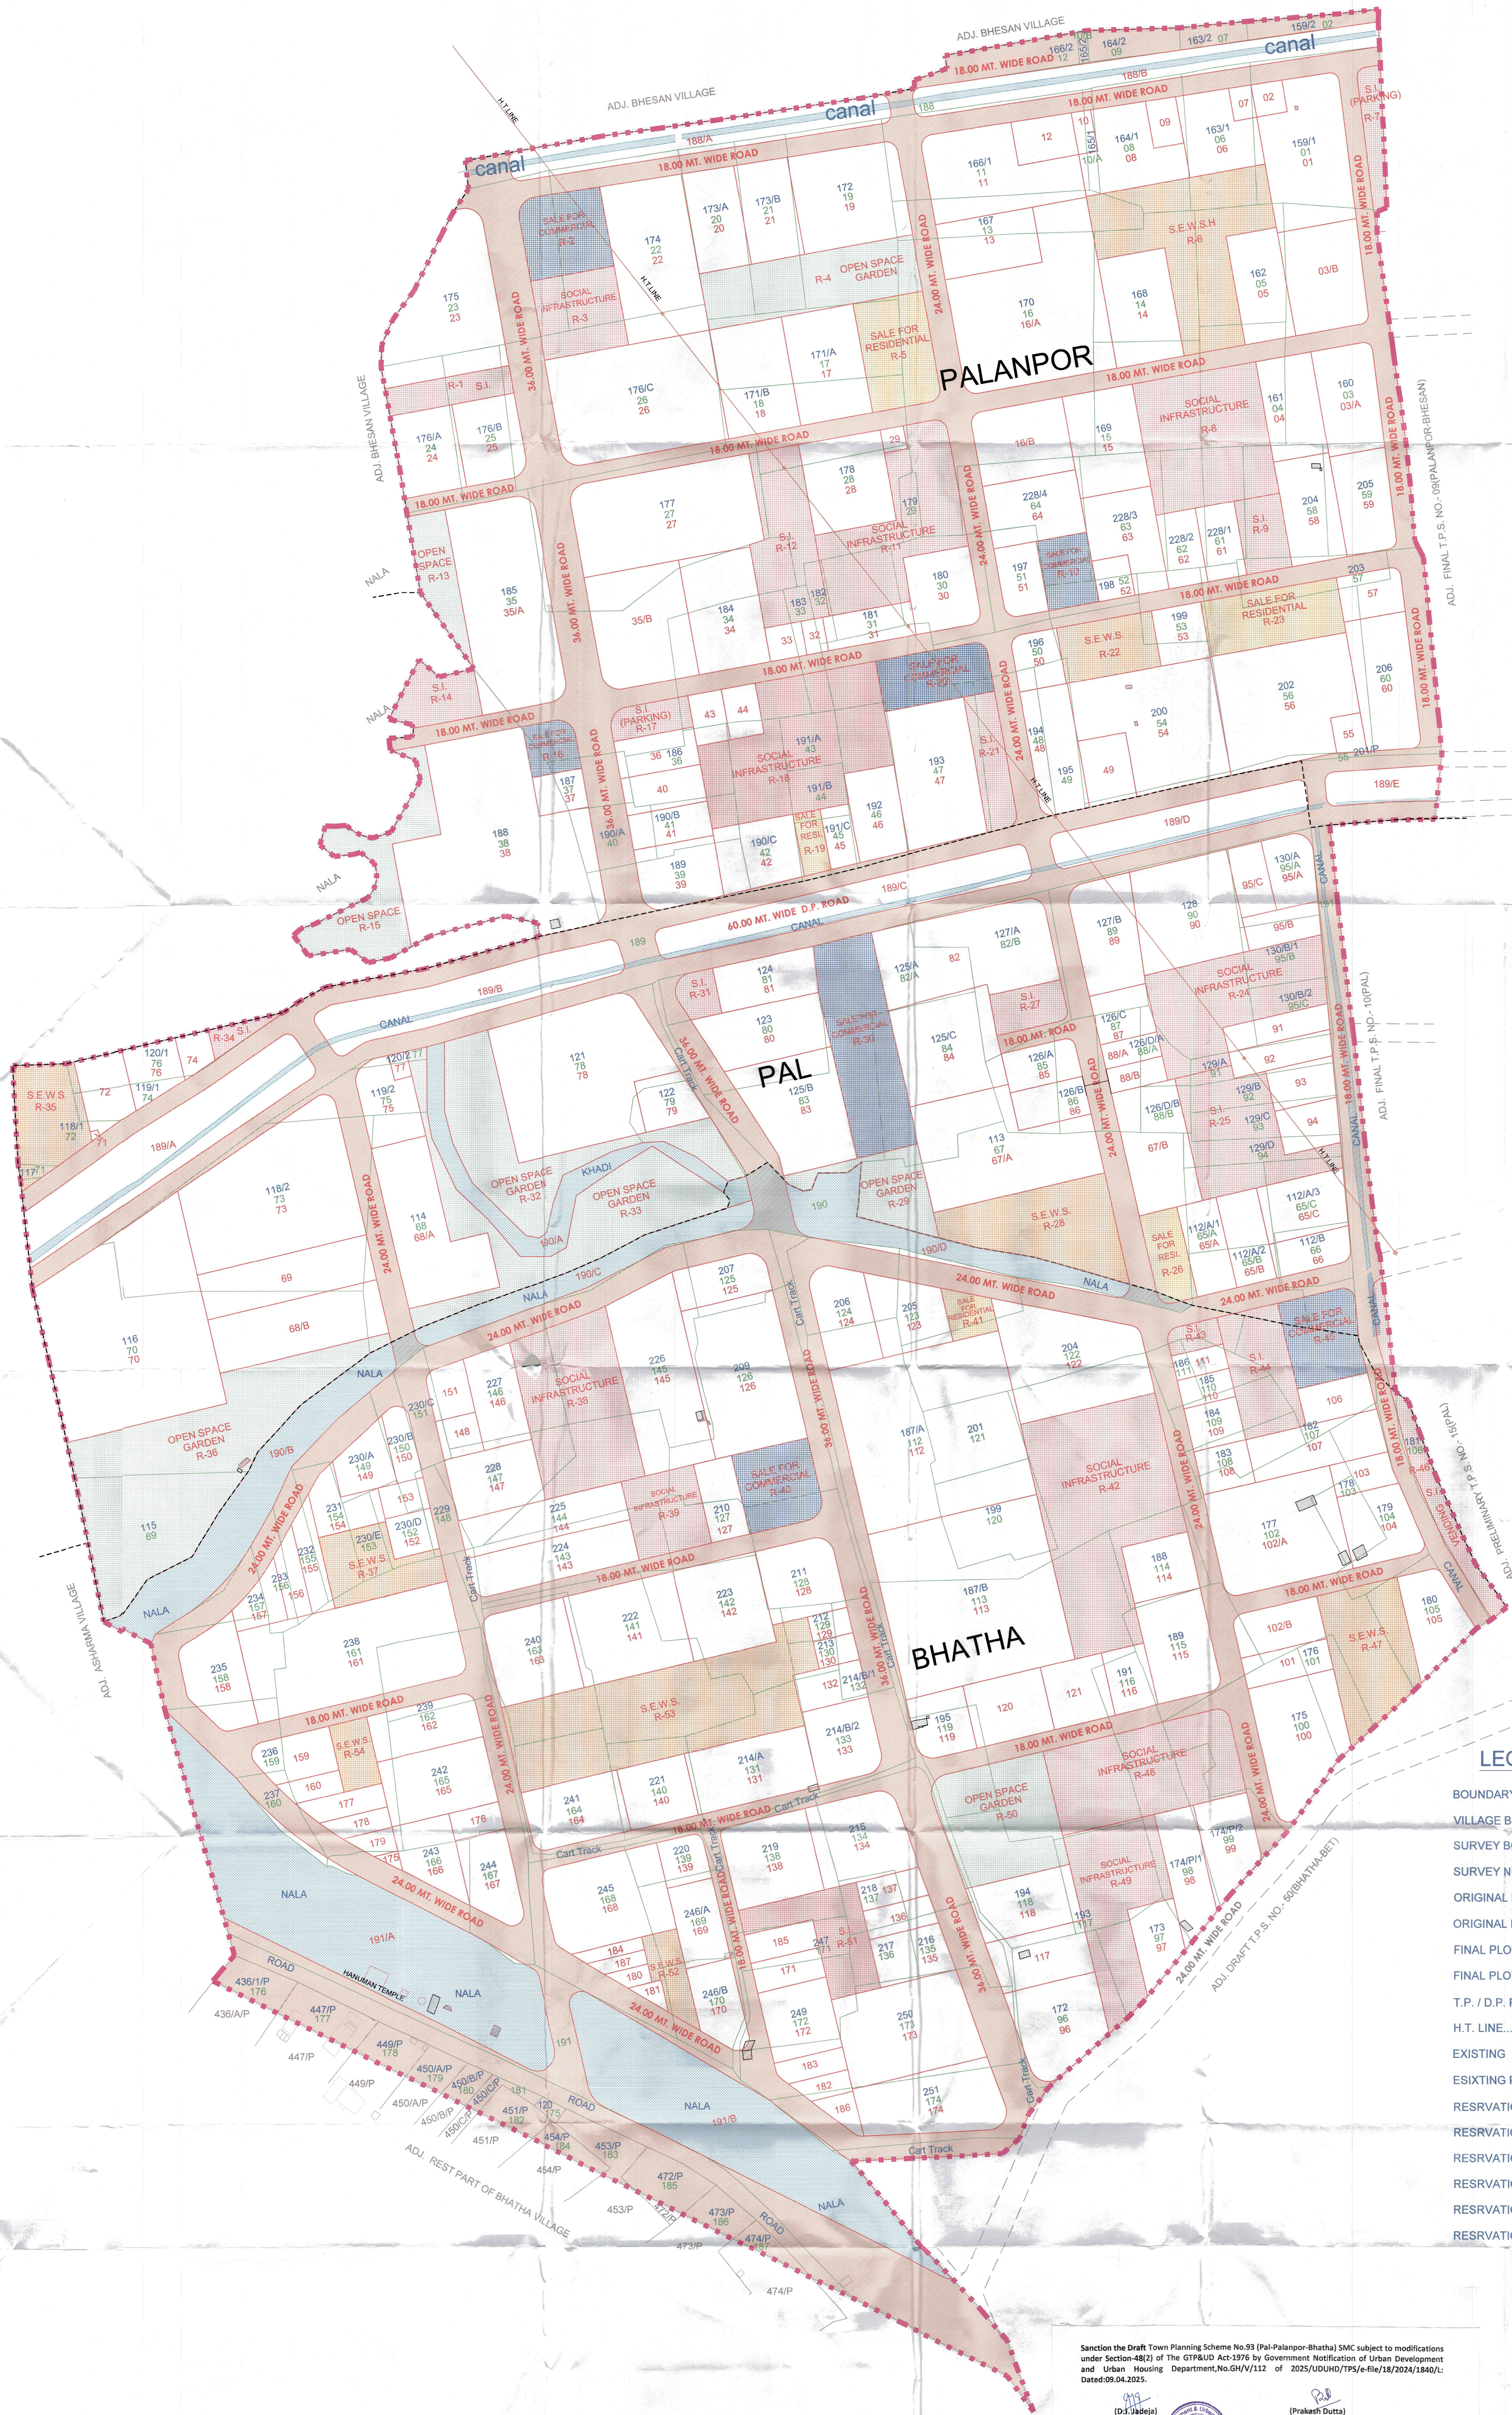

LEGEND

BOUNDARY OF T.P. SCHEME.....	■■■
VILLAGE BOUNDARY SHOWN THUS.....	---
SURVEY BOUNDARY SHOWN THUS.....	---
SURVEY NO. SHOWN THUS.....	00
ORIGINAL PLOT BOUNDARY.....	---
ORIGINAL PLOT NO.....	00
FINAL PLOT BOUNDARY.....	---
FINAL PLOT NO.....	00
T.P. / D.P. ROAD.....	---
H.T. LINE.....	---
EXISTING STRUCTURE.....	---
EXISTING POND / KHADI / CANAL.....	---
RESERVATION NOS.	R-00
RESERVATION (GARDEN/OPEN SPACE/PLAY GROUND).....	---
RESERVATION (SALE FOR COMMERCIAL).....	---
RESERVATION (SALE FOR RESIDENTIAL).....	---
RESERVATION (S.E.W.S.).....	---
RESERVATION (SOCIAL INFRASTRUCTURE).....	---

STAGE :-
SUB. TO GOVT. U/S - 48(1)

Sanction the Draft Town Planning Scheme No.93 (Pal-Palanpor-Bhatha) SMC subject to modifications under Section-48(2) of the GPRAUD Act-1976 by Government Notification of Urban Development and Urban Housing Department, No.GH/V/112 of 2025/UDUHD/TPS/e-file/18/2024/1840/L. Dated:09.04.2025.

(Dd. Jadhav)
Chief Town Planner
Gandhinagar

(Prakash Dutt)
Officer on Special Duty & Ex Officio
Joint Secretary to the Govt. of Gujarat
Urban Development and Urban Housing Department

NORTH		SURAT MUNICIPAL CORPORATION	
TOWN PLANNING DEPARTMENT		DRAFT TOWN PLANNING SCHEME	
SCALE 1 CM=20 MT.		SURAT NO. - 93 (PAL-PALANPOR-BHATHA)	
DRG. NO.		PLAN NO. - 3	
DATE:		(SHOWING ORIGINAL & FINAL PLOTS)	
DWAN	BY	DY. TOWN PLANNER	DY. MUNI. COMMISSIONER
H.DMAN	BY	IC TOWN PLANNER	COMMISSIONER
ASST. TOWN PLANNER	BY		