PRELIMINARY TOWN PLANNING SCHEME SURAT NO. 21 (BHESTAN)

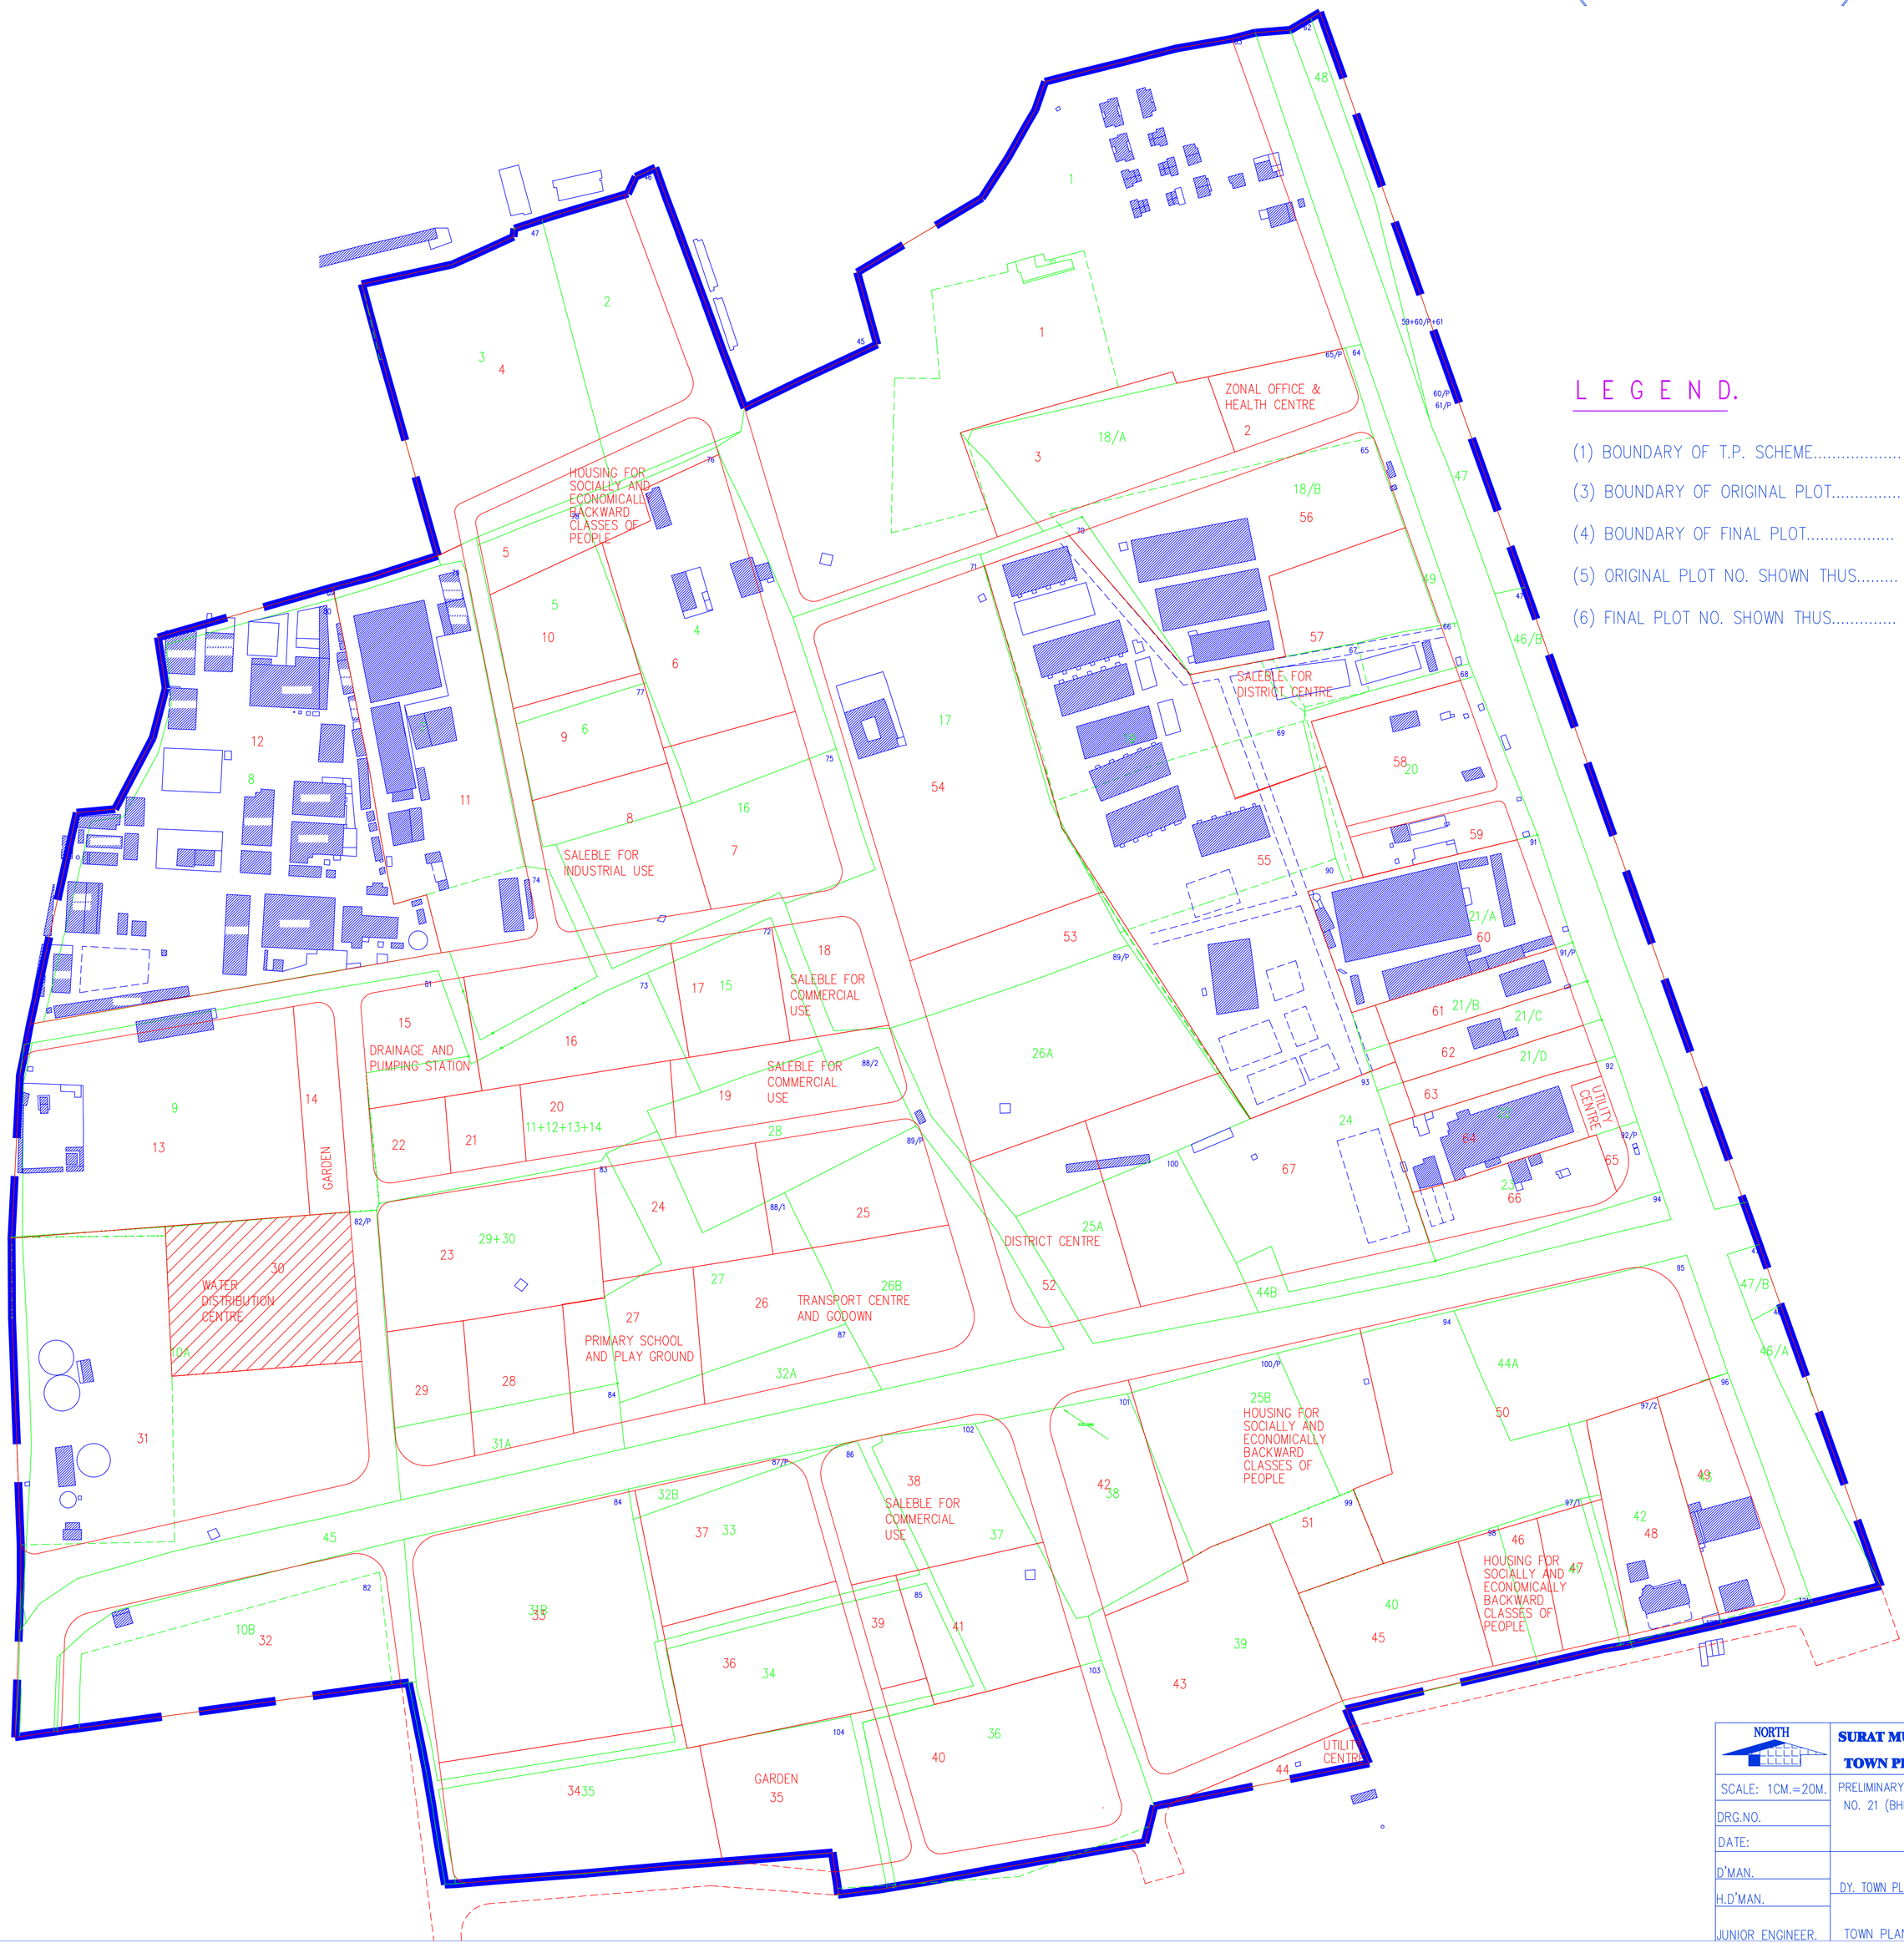

L E G E N D.

(1) BOUNDARY OF T.P. SCHEME.....

(3) BOUNDARY OF ORIGINAL PLOT.....

(4) BOUNDARY OF FINAL PLOT.....

(5) ORIGINAL PLOT NO. SHOWN THUS..... 21

(6) FINAL PLOT NO. SHOWN THUS..... 21

NORTH

SURAT MUNICIPAL CORPORATION

TOWN PLANNING DEPARTMENT

SCALE: 1CM.=20M.	PRELIMINARY TOWN PLANNING SCHEME SURAT NO. 21 (BHESTAN)
DRG.NO.	
DATE:	
D'MAN.	
H.D'MAN.	DY. TOWN PLANNER / DIRECTOR OF PLANNING
JUNIOR ENGINEER.	TOWN PLANNER. / COMMISSIONER.